



REV	DETAIL OF REVISION	BY	DATE
-----	--------------------	----	------

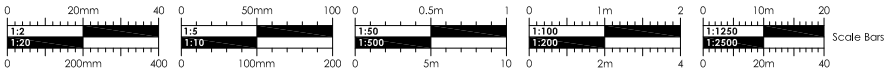

THE SITE

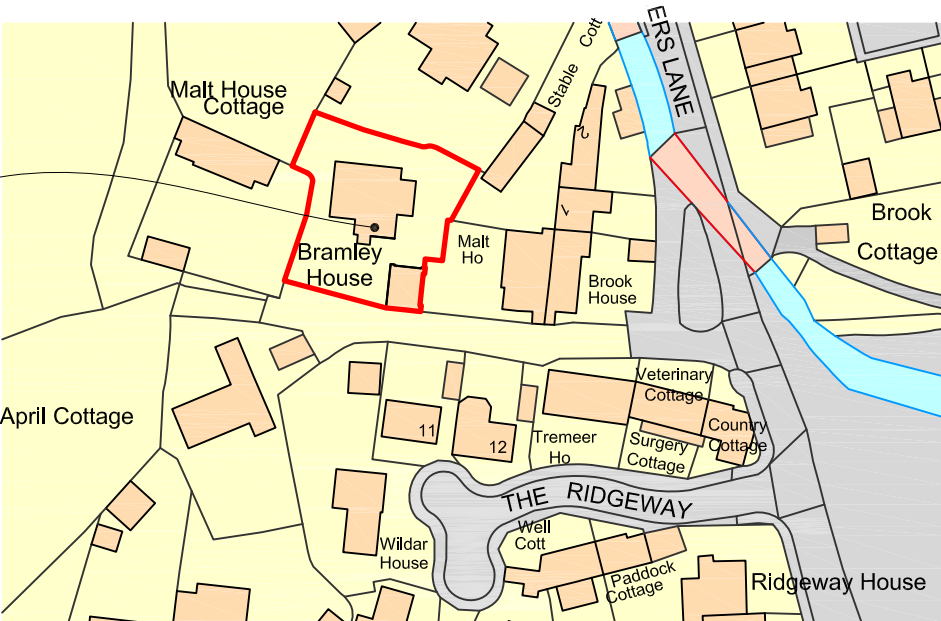

 CLARK & MASLIN Unit 5, Charlton Business Park Crudwell Road, Malmesbury Wiltshire, SN16 9RU Telephone: 01666 822911 Planning Architecture Conservation	Client DR & MRS A JUPP	Document Type SURVEY DRAWING	
	Project PROPOSED EXTENSION & ALTERATIONS, BRAMLEY HOUSE, CRUDWELL, MALMESBURY, WILTSHIRE, SN16 9EH	Scale 1:1250	PG Size A4
	Description SITE LOCATION PLAN	Date MAR '26	Drawn -
	Drawing No 5880/03		Revision -