


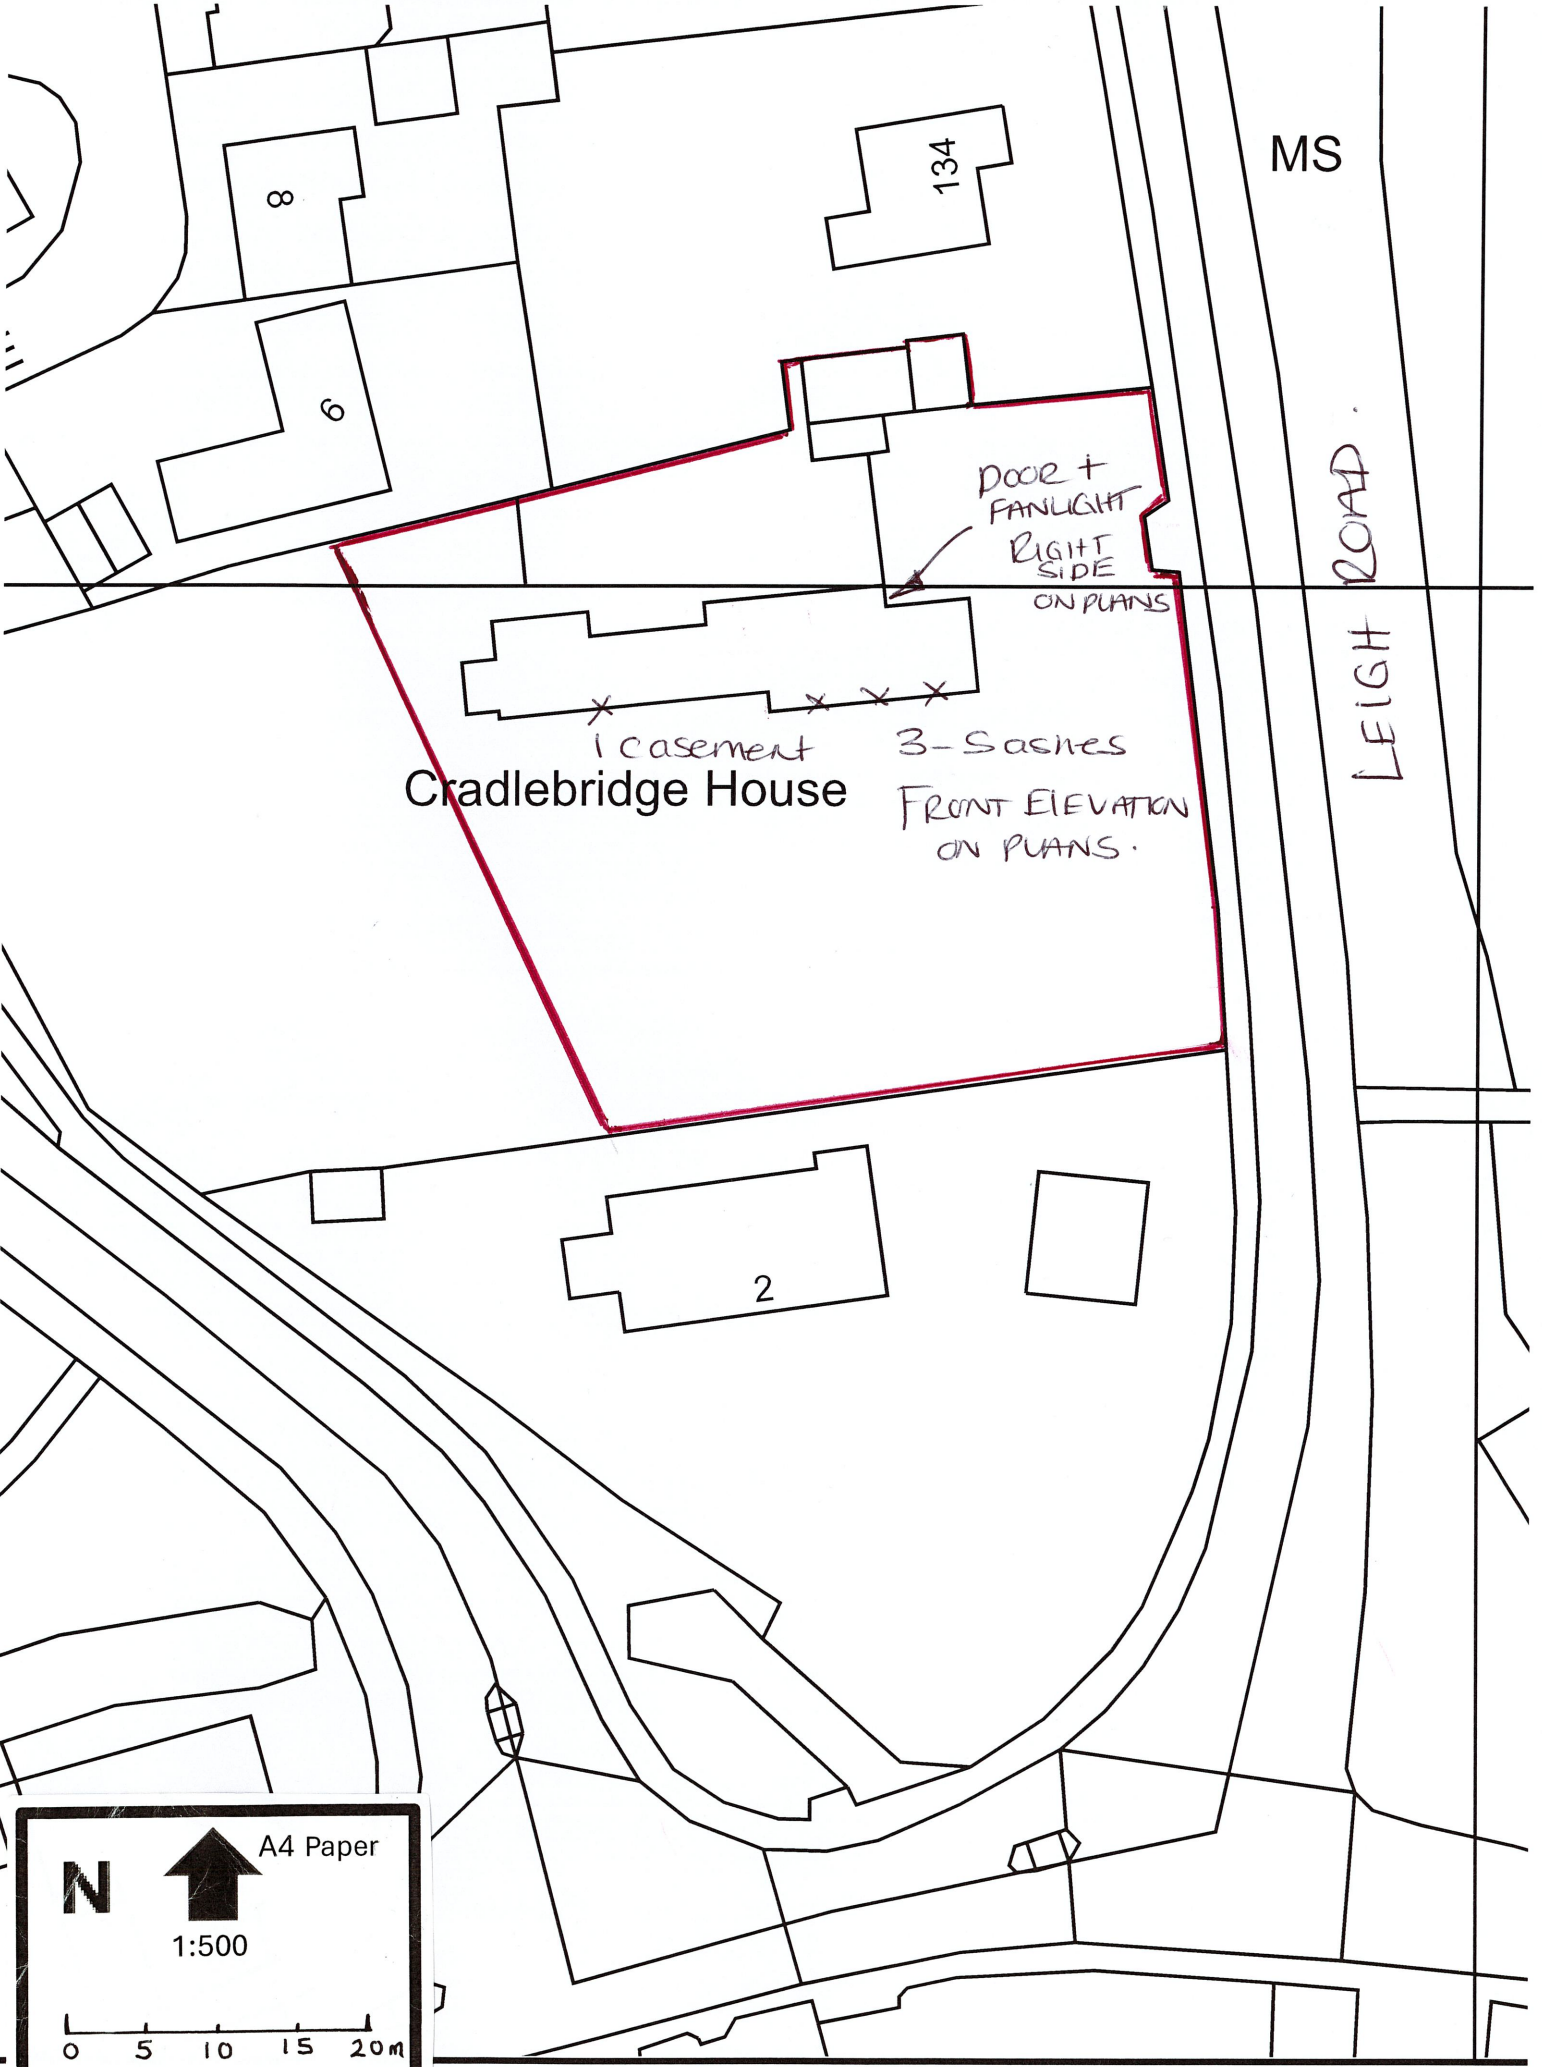

Cradlebridge House

1 casement

3-Sashes

FRONT ELEVATION
ON PLANS.

door +
FANLIGHT
RIGHT
SIDE
ON PLANS

MS

LEIGH ROAD

2

134

8

6

N

A4 Paper

1:500

0 5 10 15 20m

OS Licence No.
AC 0000815374

38660