
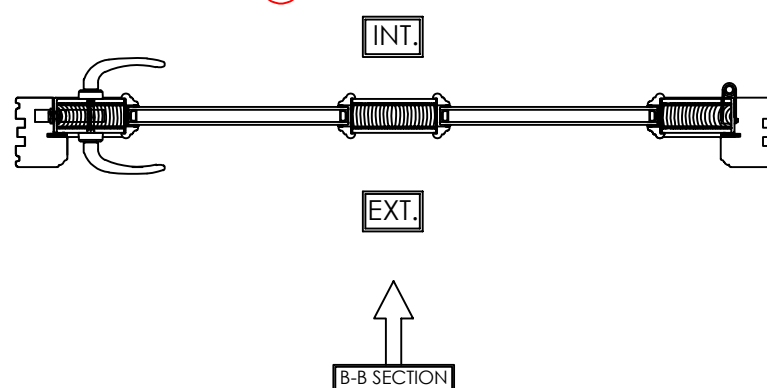
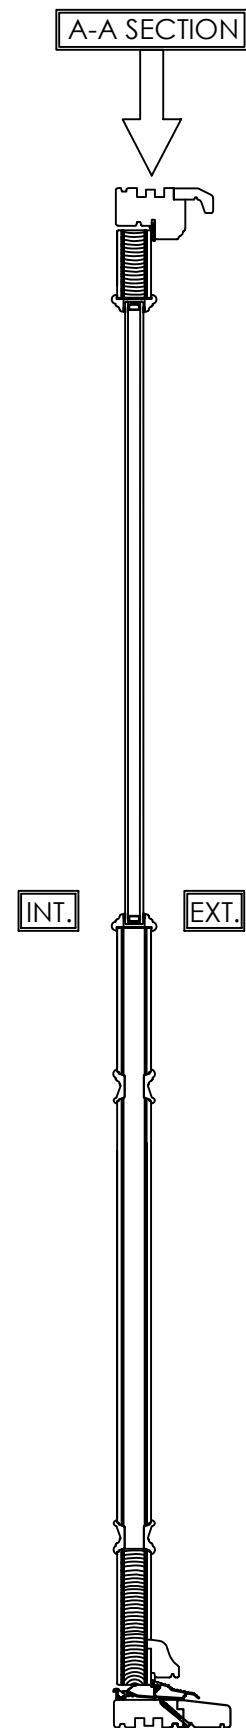


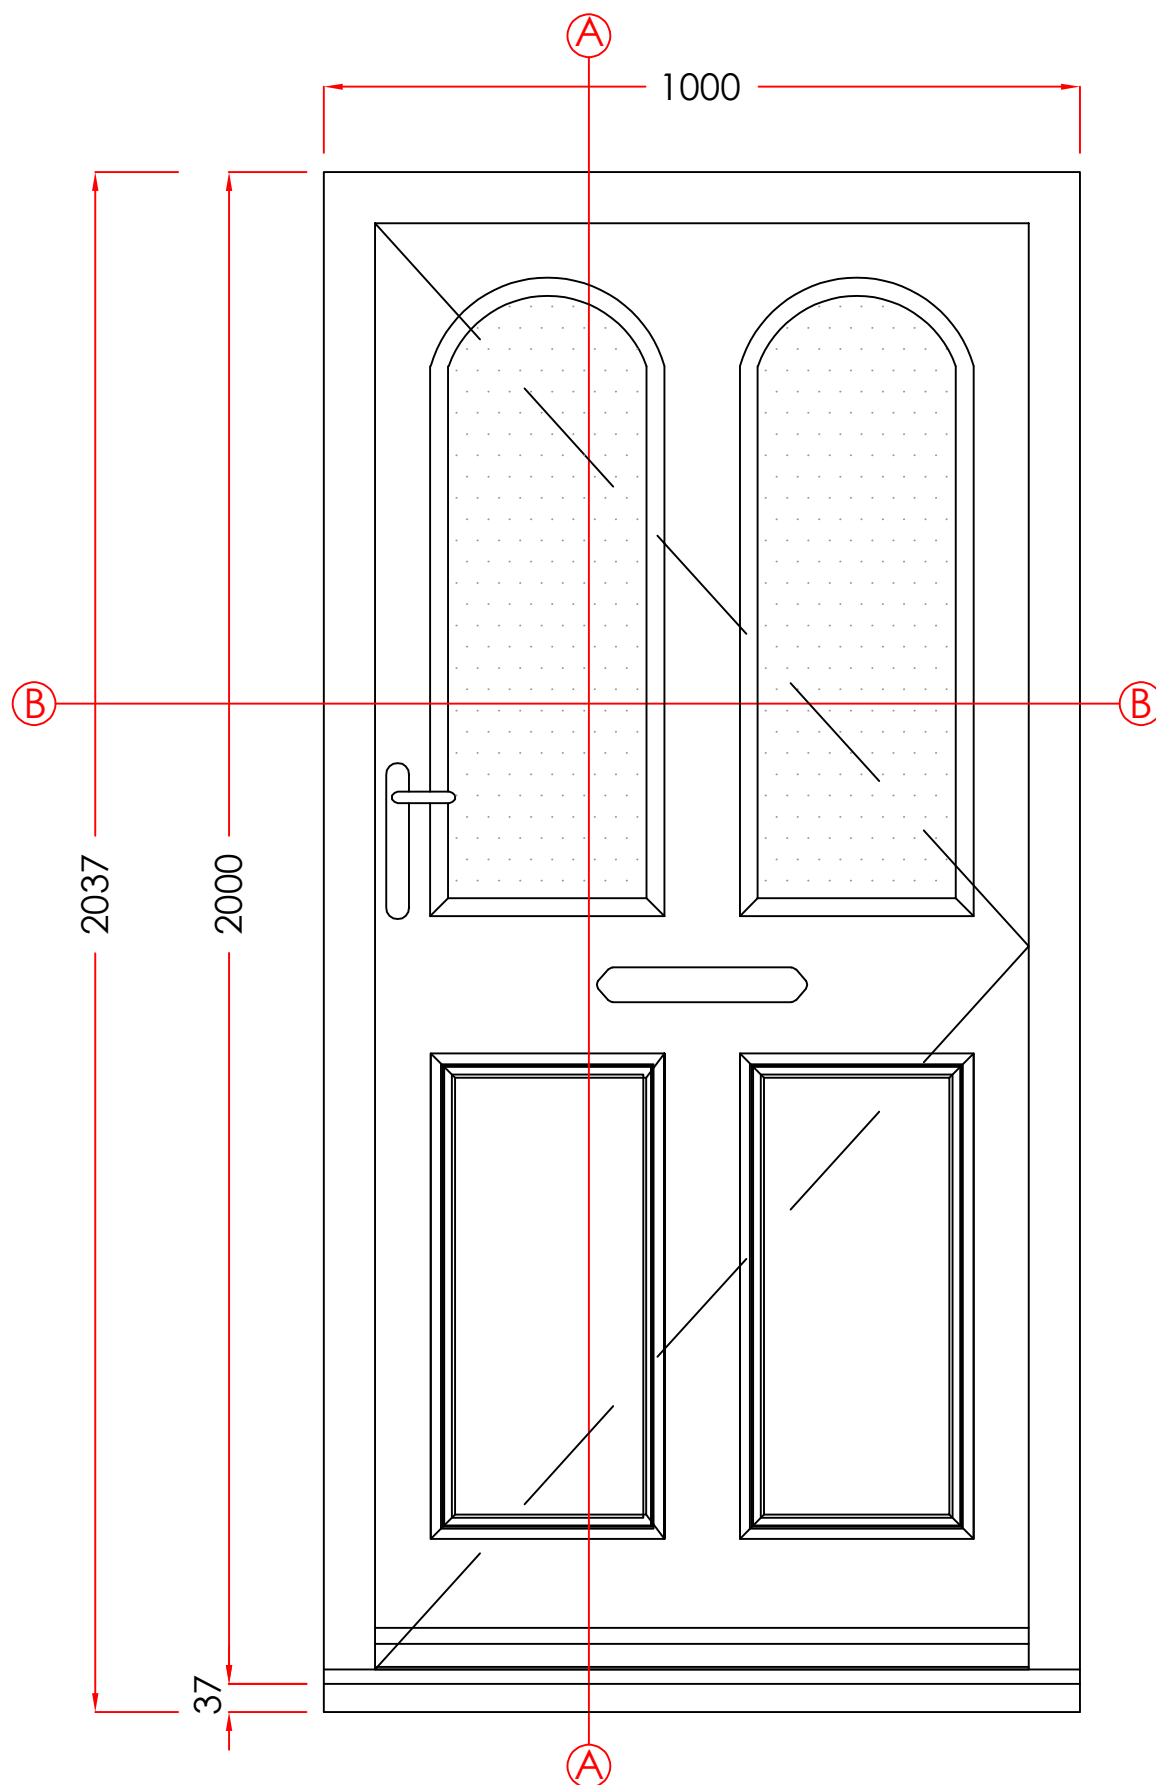

EUCALYPTUS
OBSCURE GLASS

6. FRONT ENTRANCE

MATERIAL - TIMBER
INTERNAL & EXTERNAL FRAME COLOUR - WHITE
INTERNAL & EXTERNAL DOOR COLOUR - EUCALYPTUS
GLAZING - 24MM SEALED UNITS

VIEWED EXTERNALLY

THESE DRAWINGS ARE THE PROPERTY OF ANGLIAN HOME IMPROVEMENTS
AND MUST NOT BE USED, DISTRIBUTED, LOANED OR COPIED WITHOUT THE
EXPRESS PERMISSION OF ANGLIAN HOME IMPROVEMENTS.

Scale - 1:10
(Produced on A3 Paper)
Sheet 5 Of 5

Drawers Initials.

SF

CONTRACT No.: 30486077

date: 02/04/2026

PROPOSED: WINDOW REPLACEMENT
AT: 140 LEIGH ROAD
(INSTALLATION ADDRESS) WESTBURY
WILTSHIRE
BA13 3QR

Anglian
Home Improvements

Heritage
TIMBER COLLECTION