



REV	DETAIL OF REVISION	BY	DATE
-----	--------------------	----	------

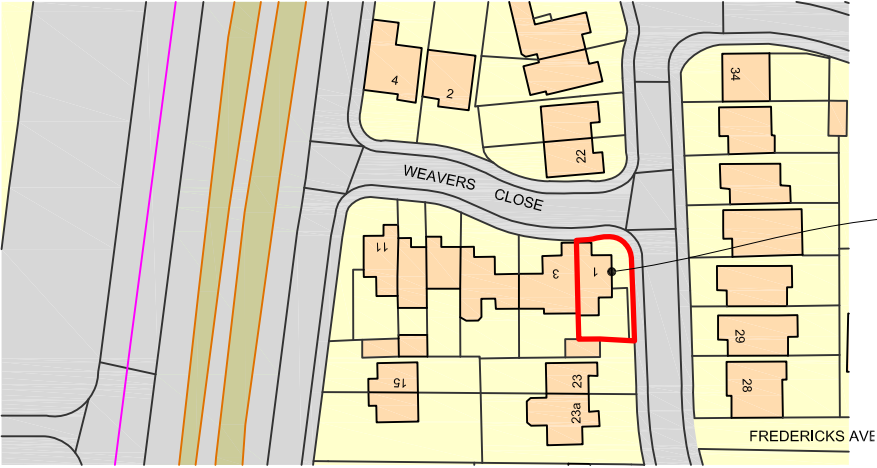

THE SITE

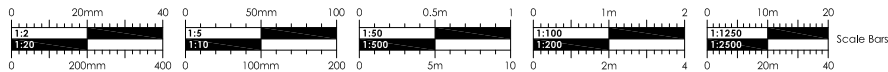

 CLARK & MASLIN Unit 5, Charlton Business Park Crudwell Road, Malmesbury Wiltshire, SN16 9RU Telephone: 01666 822911 Planning Architecture Conservation	Client MR & MRS GOULDING	Document Type SURVEY DRAWING	
	Project PROPOSED EXTENSION & ALTERATIONS 1 WEAVERS CLOSE, CHIPPENHAM, WILTSHIRE, SN14 0GA	Scale 1:1250	PG Size A4
	Description SITE LOCATION PLAN	Date APR '26	Drawn -
	Drawing No 5801/02		Revision -