



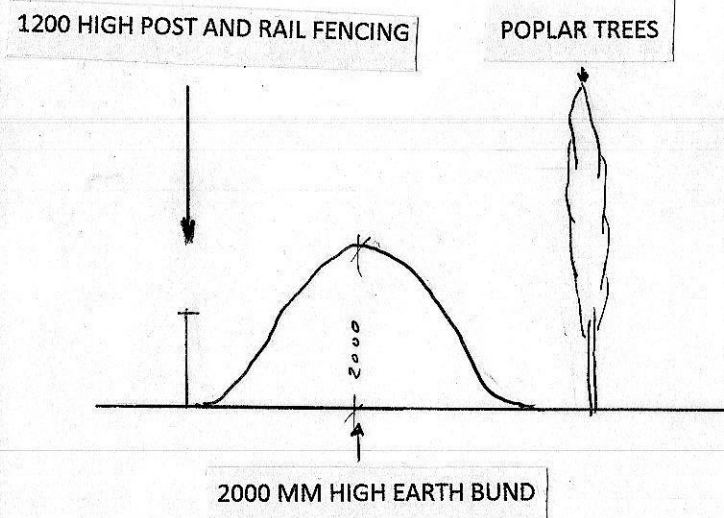

TYPICAL SECTION THROUGH BUND
1:100

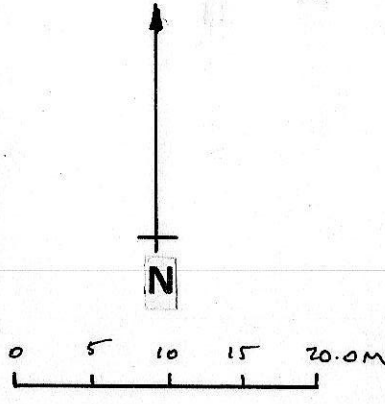


BLOCK PLAN 1:500

NOTES:
All dimensions must be checked on site and not scaled from this drawing.

Date	Revisions
A	Mark 26 Planning Details added

©copyright

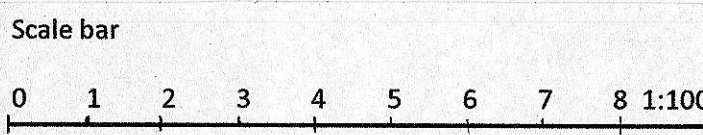

For Building Regulation purposes these plans are to be read in conjunction with the written specification and structural report.

KEECH DESIGN SERVICES LTD
1 HARBOUR CLOSE SWINDON

Job Title

THATADO FARM
BRAYDON LEIGH
SN6 6RQ

Drawing Title

BARN REBUILD, LOOSE BOX,
BUND AND CARAVAN
STORAGE

Scale 1:500 1:100

Date OCT 2025 Drawn by

Drg No. 25/056 (ii) Rev. A