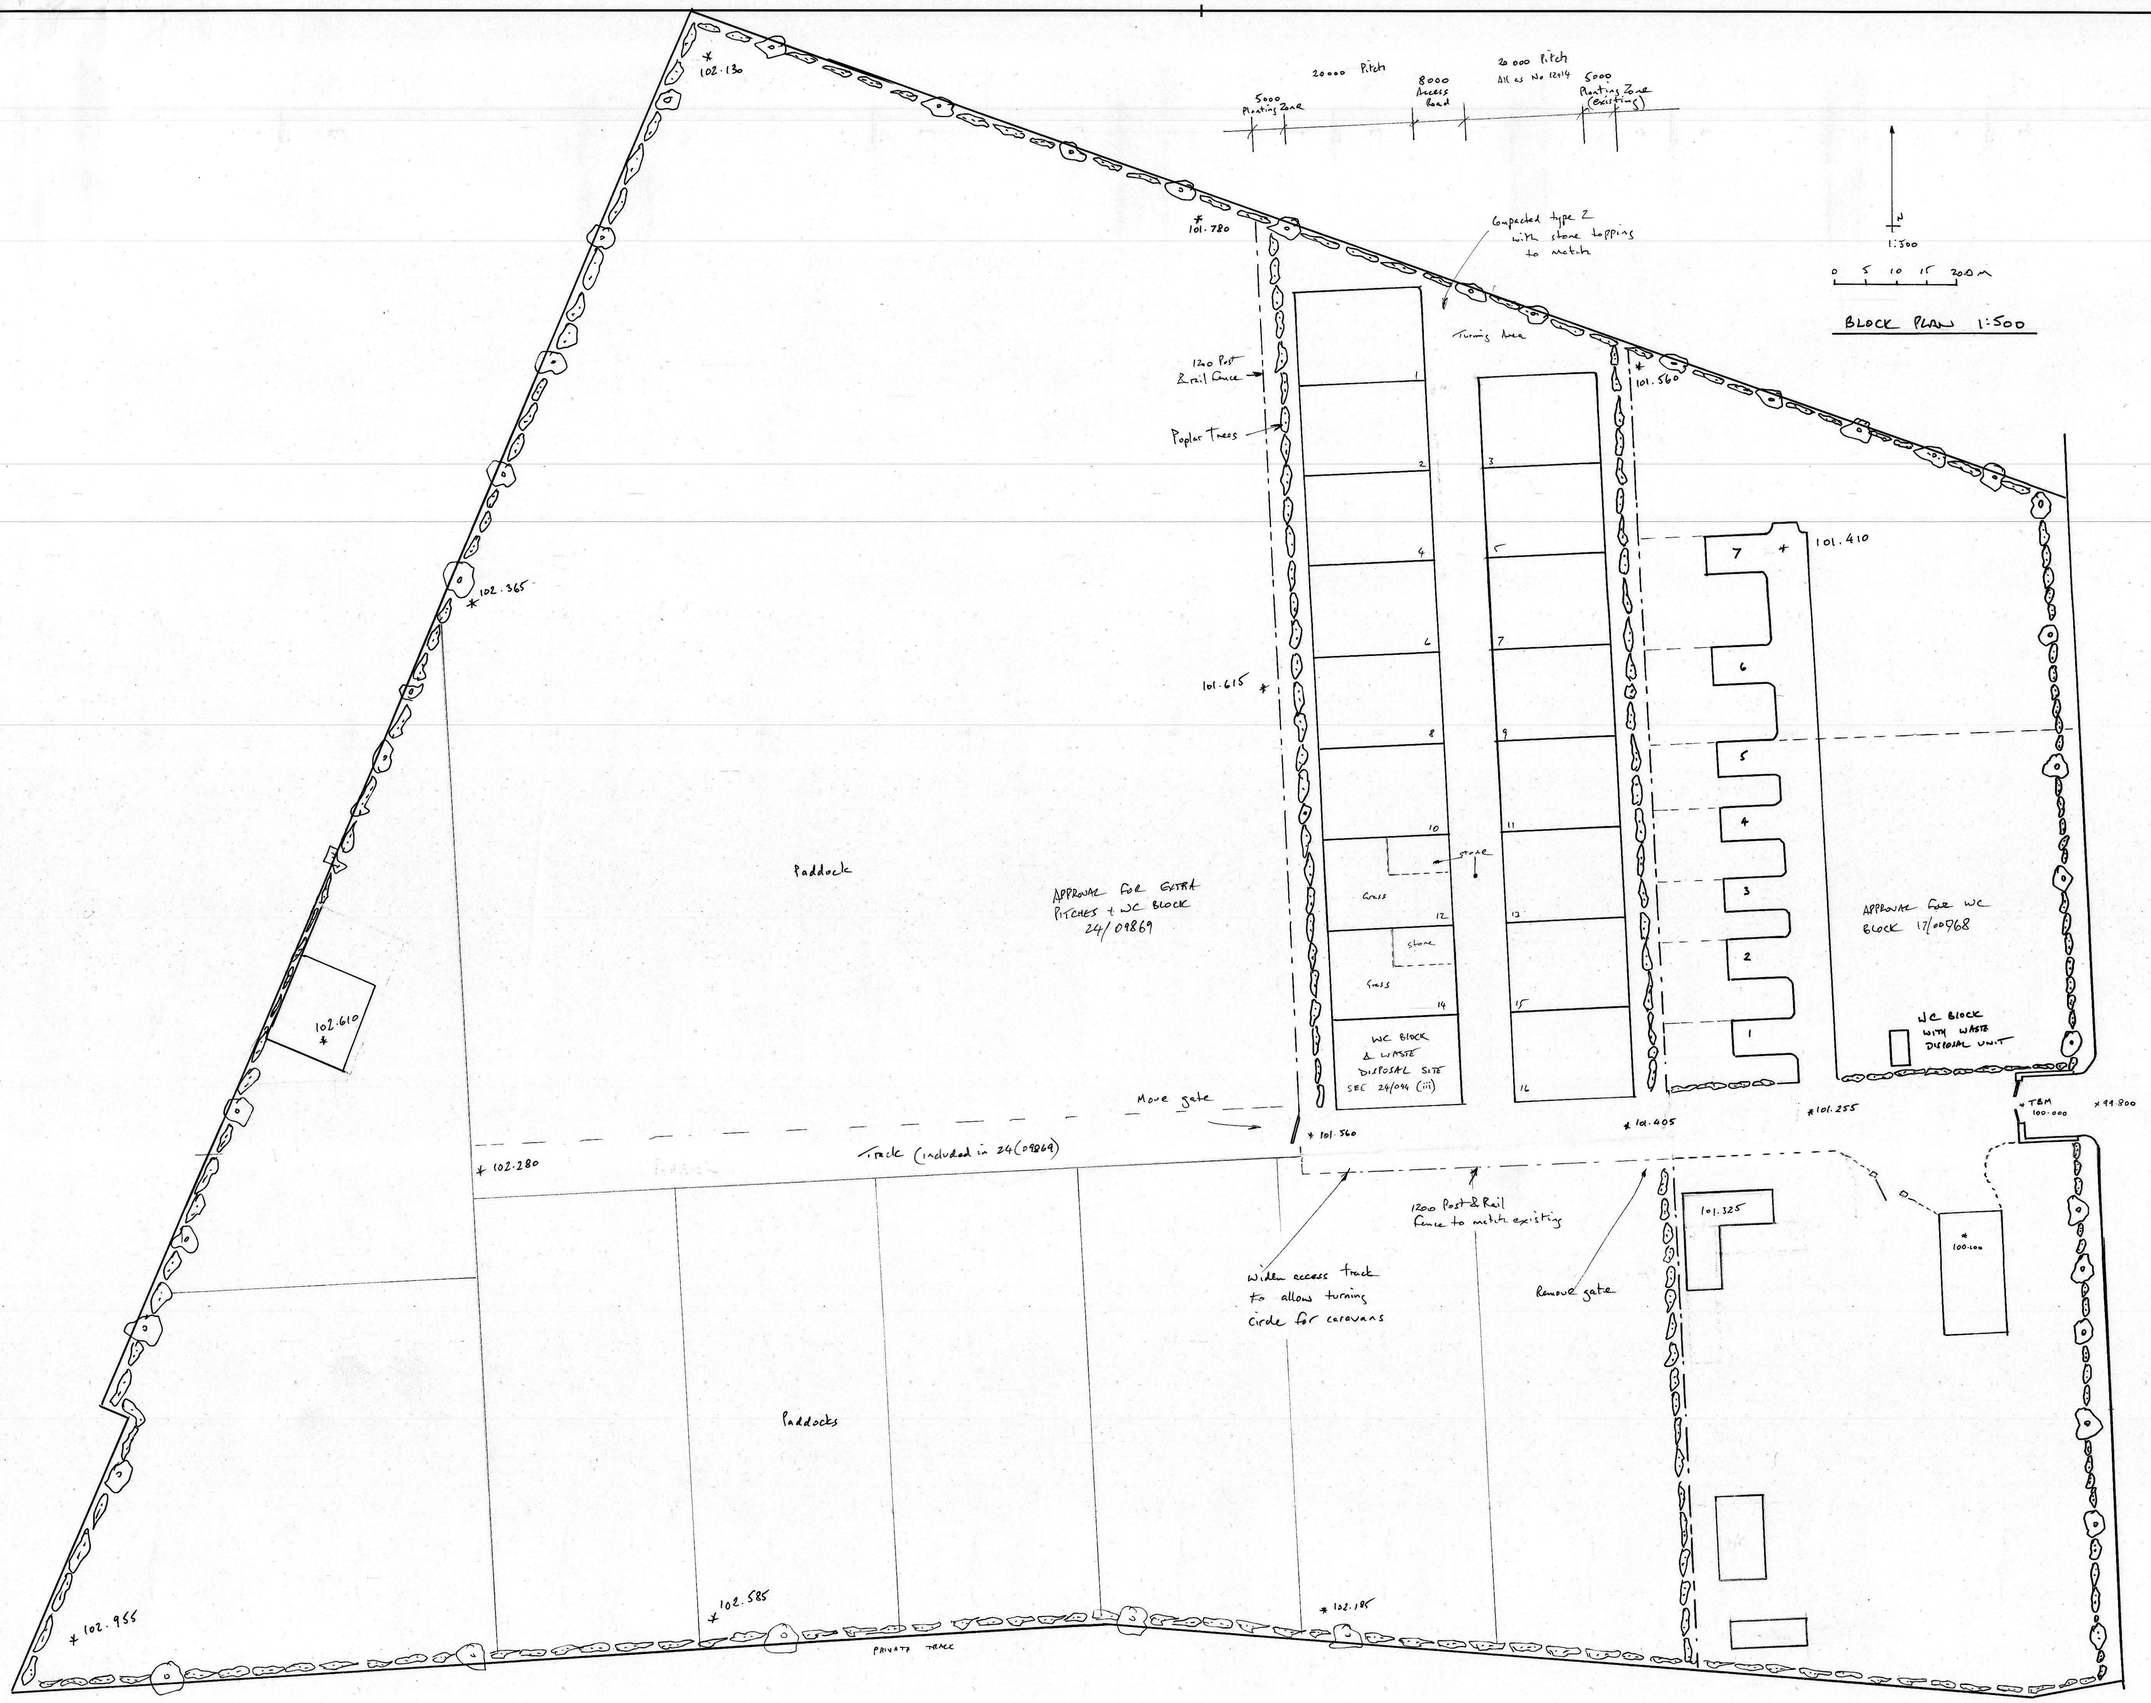


N

1:500

0 5 10 15 20m

BLOCK PLAN 1:500

NOTES:
All dimensions must be checked on site and not scaled from this drawing.

	Date	Revisions
B	MARCH 26	PLANNING DRAWING ADDED
A	SEPT 24	LEVEL SURVEY ADDED

©copyright

Scale bar

0 1 2 3 4 5 6 7 8 1:100

0 1 2 3 4 1:50

For building regulation purposes these plans are to be read in conjunction with the written specification and structural report.

KEECH DESIGN SERVICE LTD
1 HARBOUR CLOSE SWINDON
[redacted]

Job Title

EXISTING LAYOUT PLAN

Drawing Title

EXTENSION OF EXISTING CARAVAN PARK & WCs AT THATADO FARM BRAYDON LEIGH SN66RQ

Scale 1:500

Date AUG 2024

Drawn by [redacted]

Drg No. 24/044 (ii)

Rev. A B

A PRODUCT OF THE UNO RANGE-ARCHITECT CAT. No 7311

594 x 841mm A1