

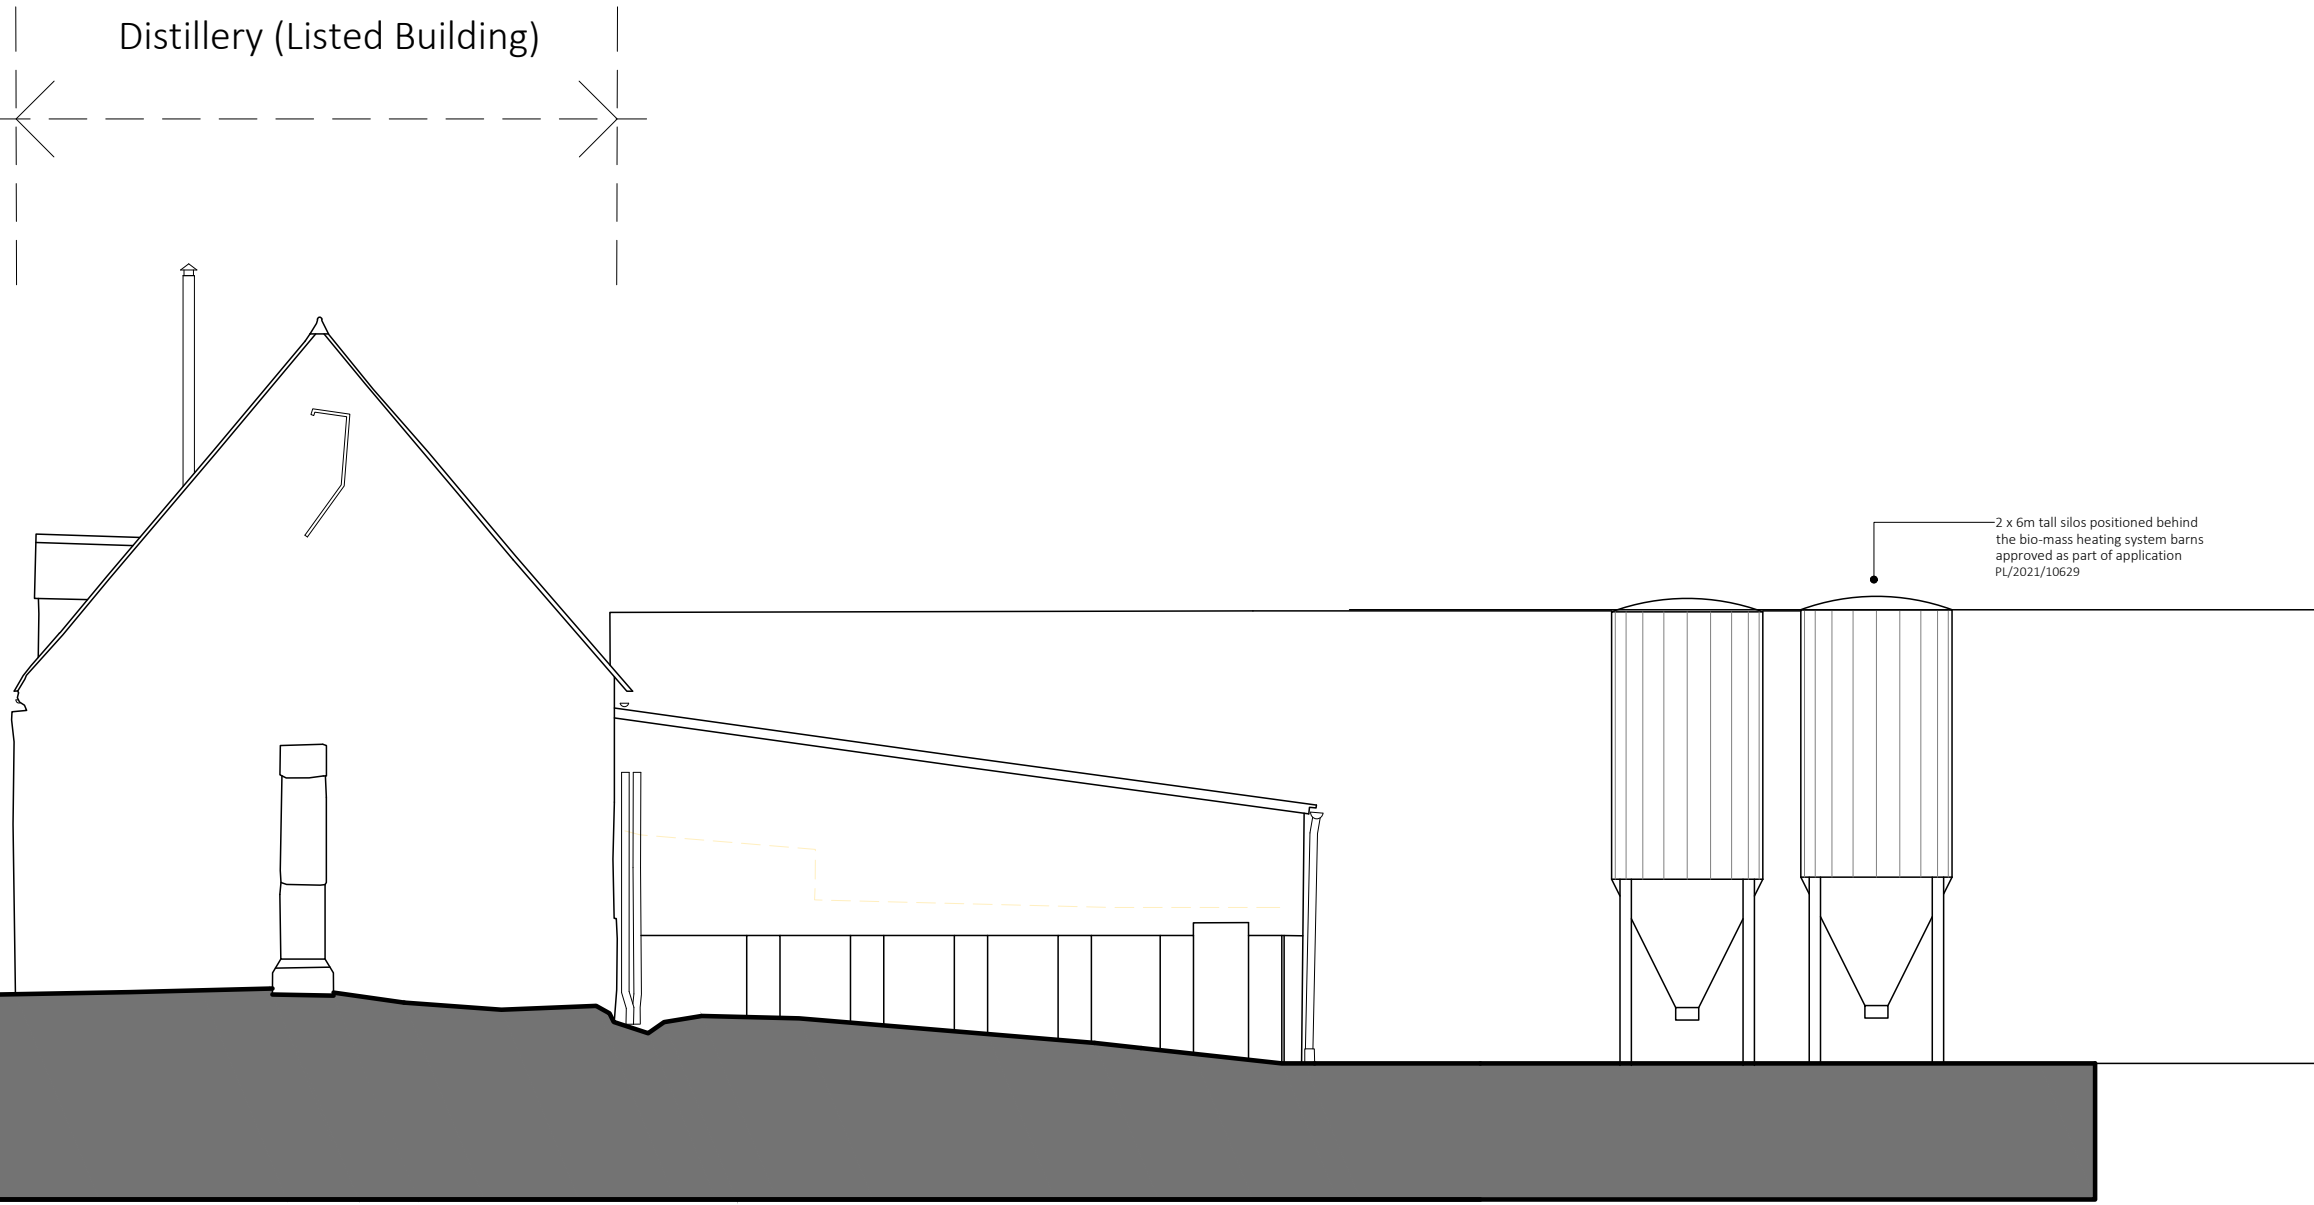


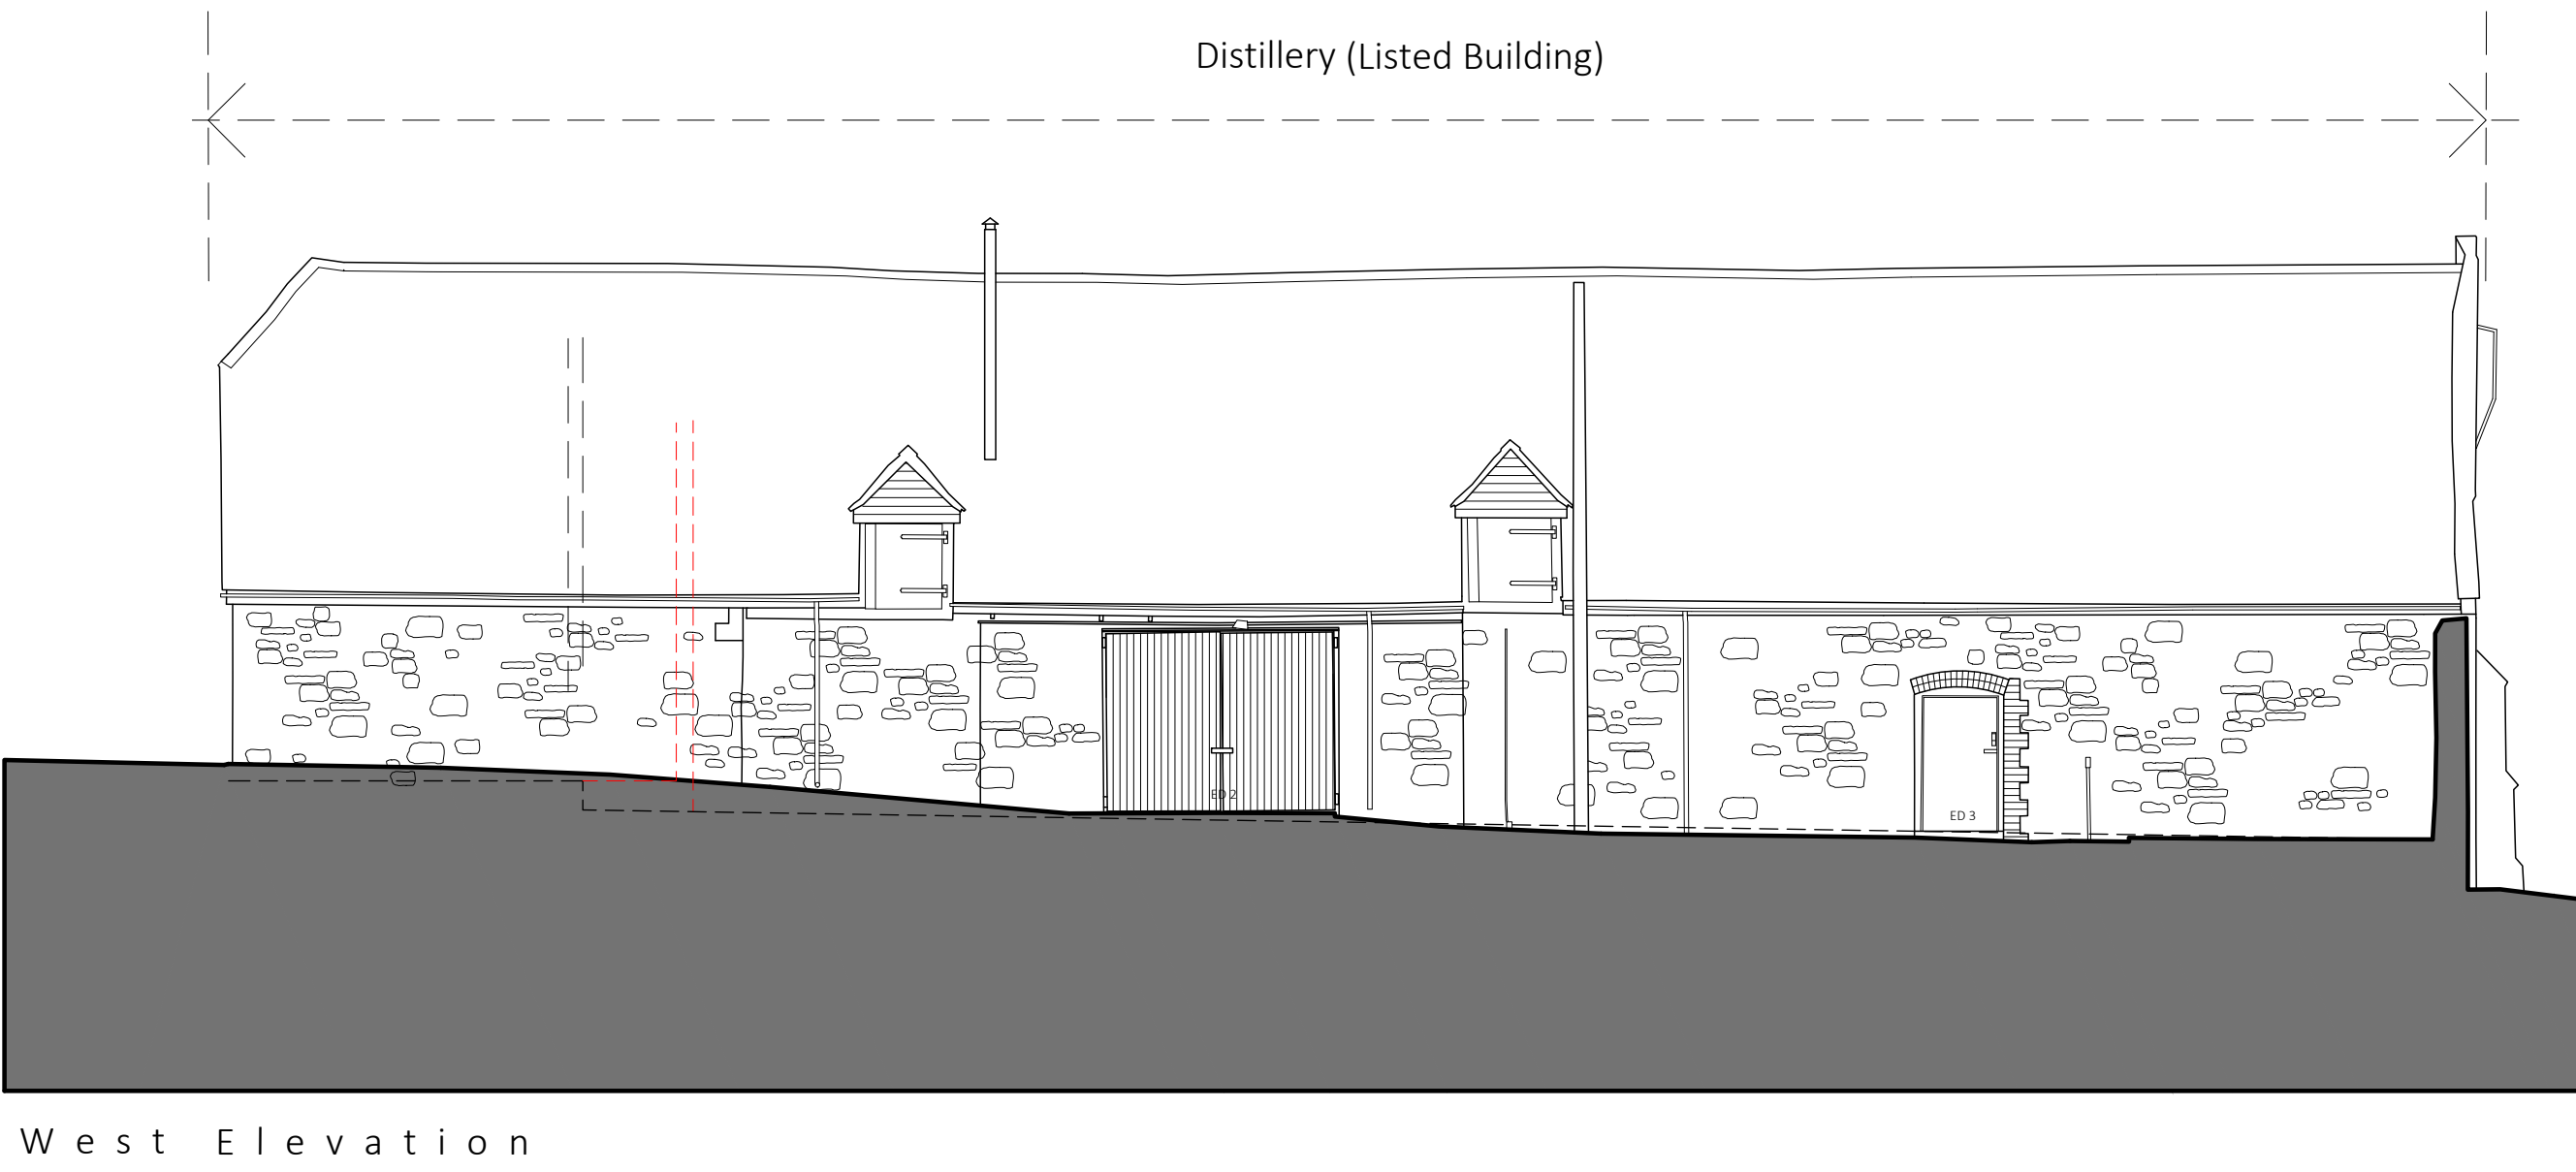

This drawing must not be reproduced in whole or in part without the express written consent of the relevant issuing Baxter Green Architects.

Note:
Dimensions should not be scaled from this drawing. All dimensions should be checked on site. This drawing is to be read in conjunction with all other drawings, specifications or schedule of works.

PLANNING

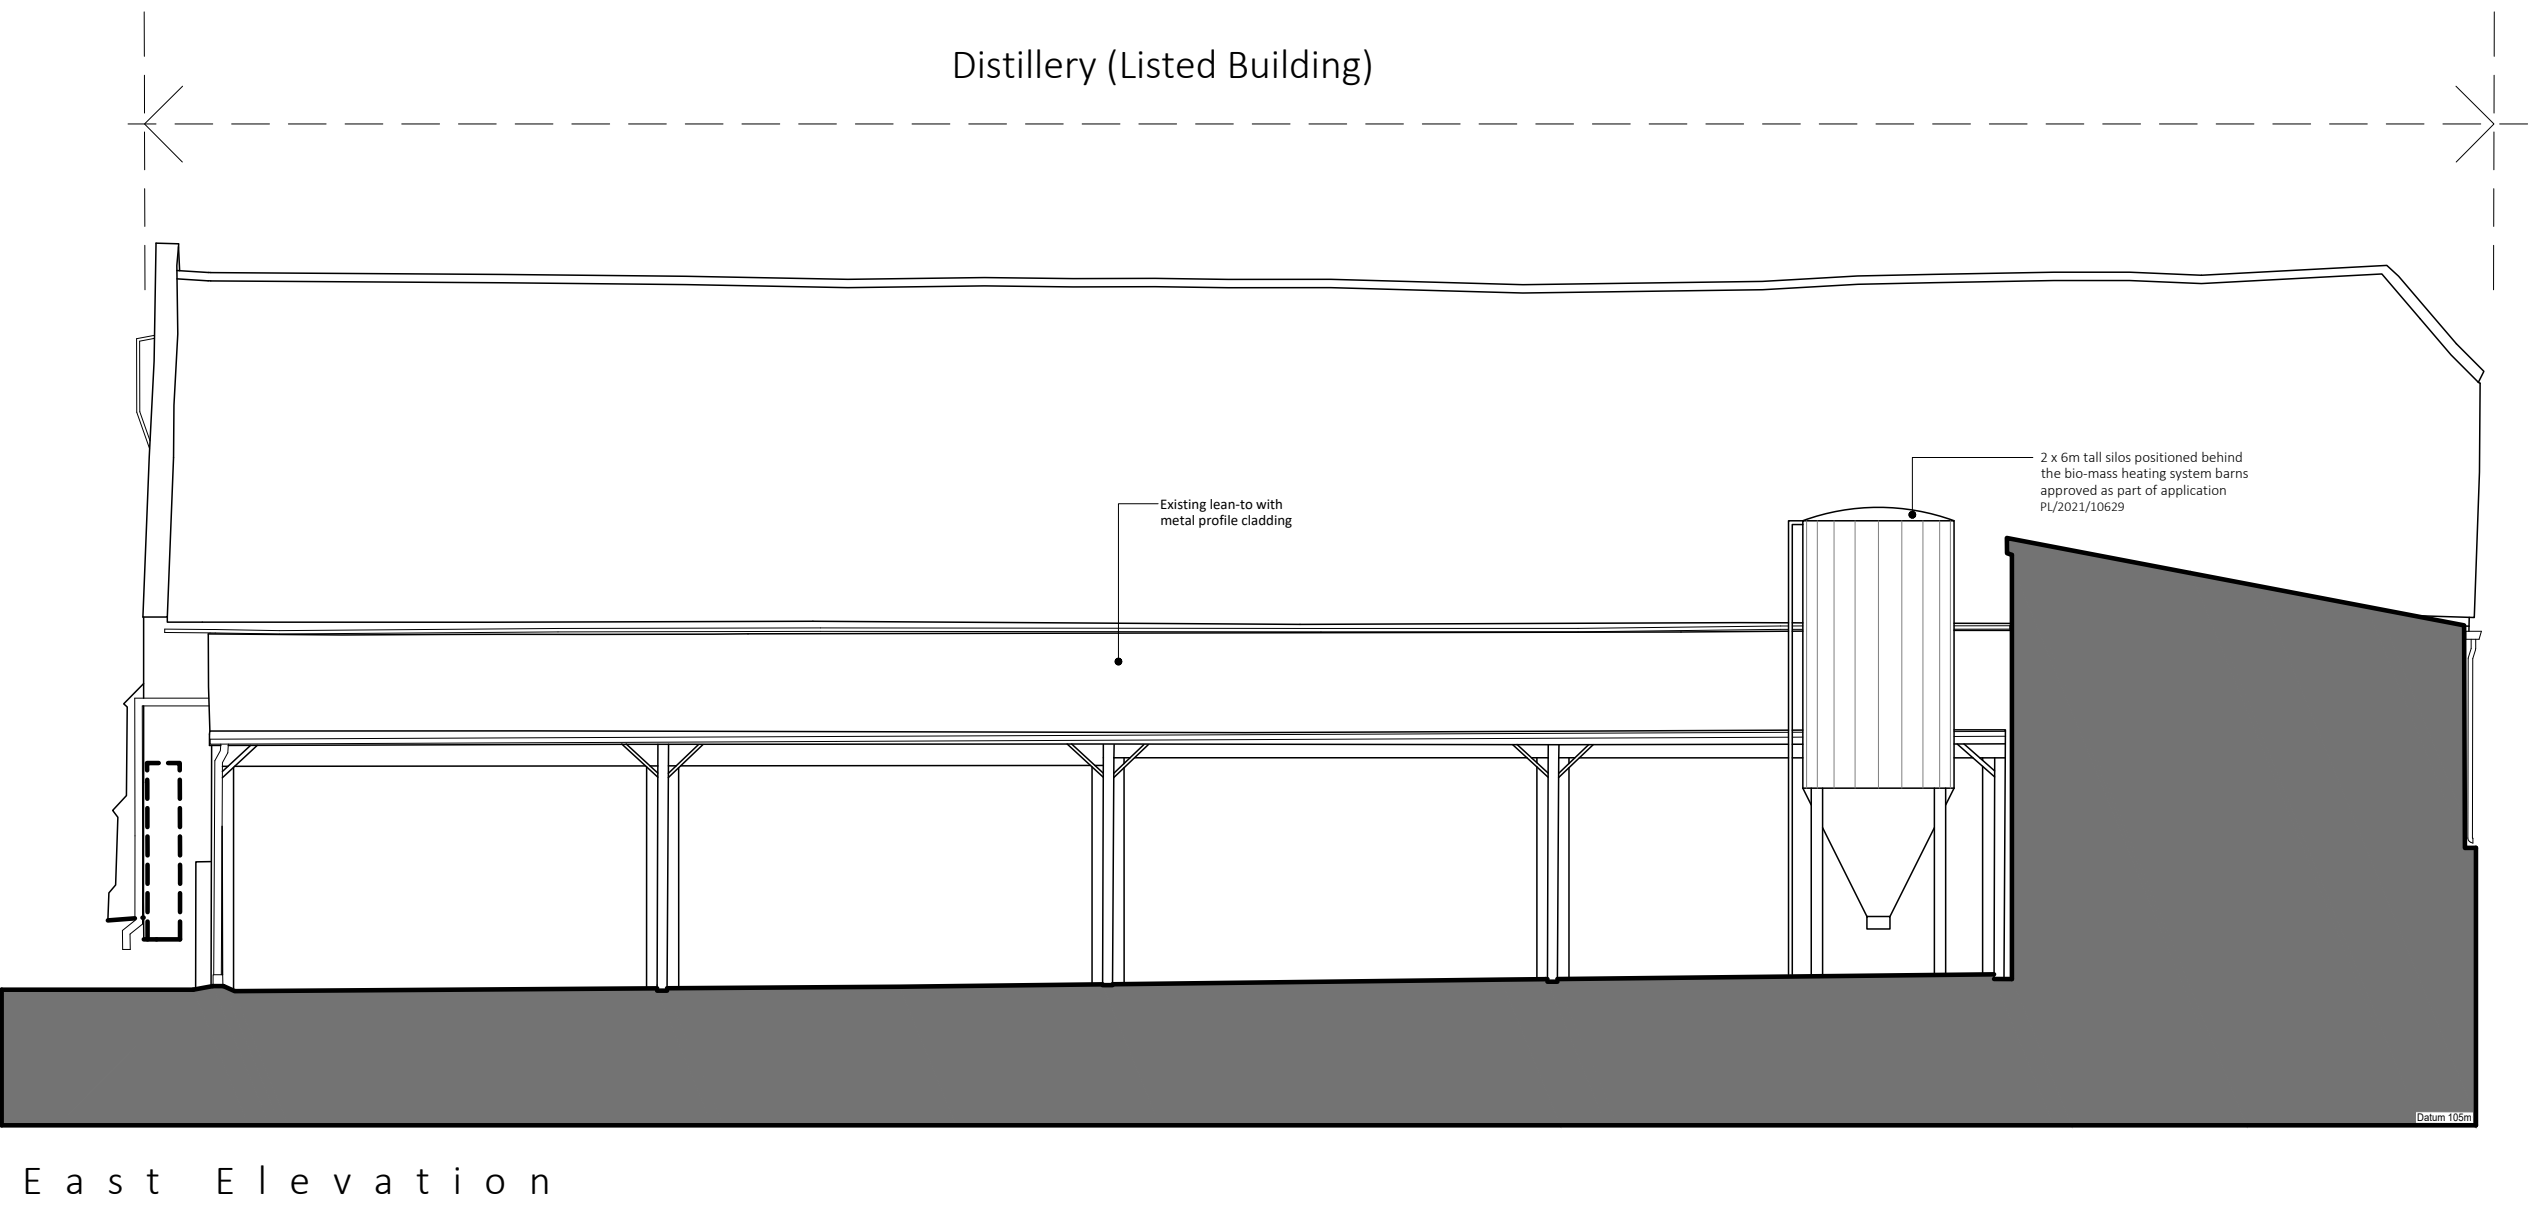

Baxter Green
Architects

12 Berwick Courtyard, Berwick St. Leonard, SP3 5UA
01747 440444
www.baxtergreen.co.uk
Studio@baxtergreen.co.uk

Project
Scale
Drawing Title

Distillery
Kingstead Barn
Fonthill Bishop
Existing Elevations

Date
Scale
Project No.
Drawing No.

02.2026
1:100 at A1
10443
P - 03

Drawn by
Checked by
Issuing office

JN
1