
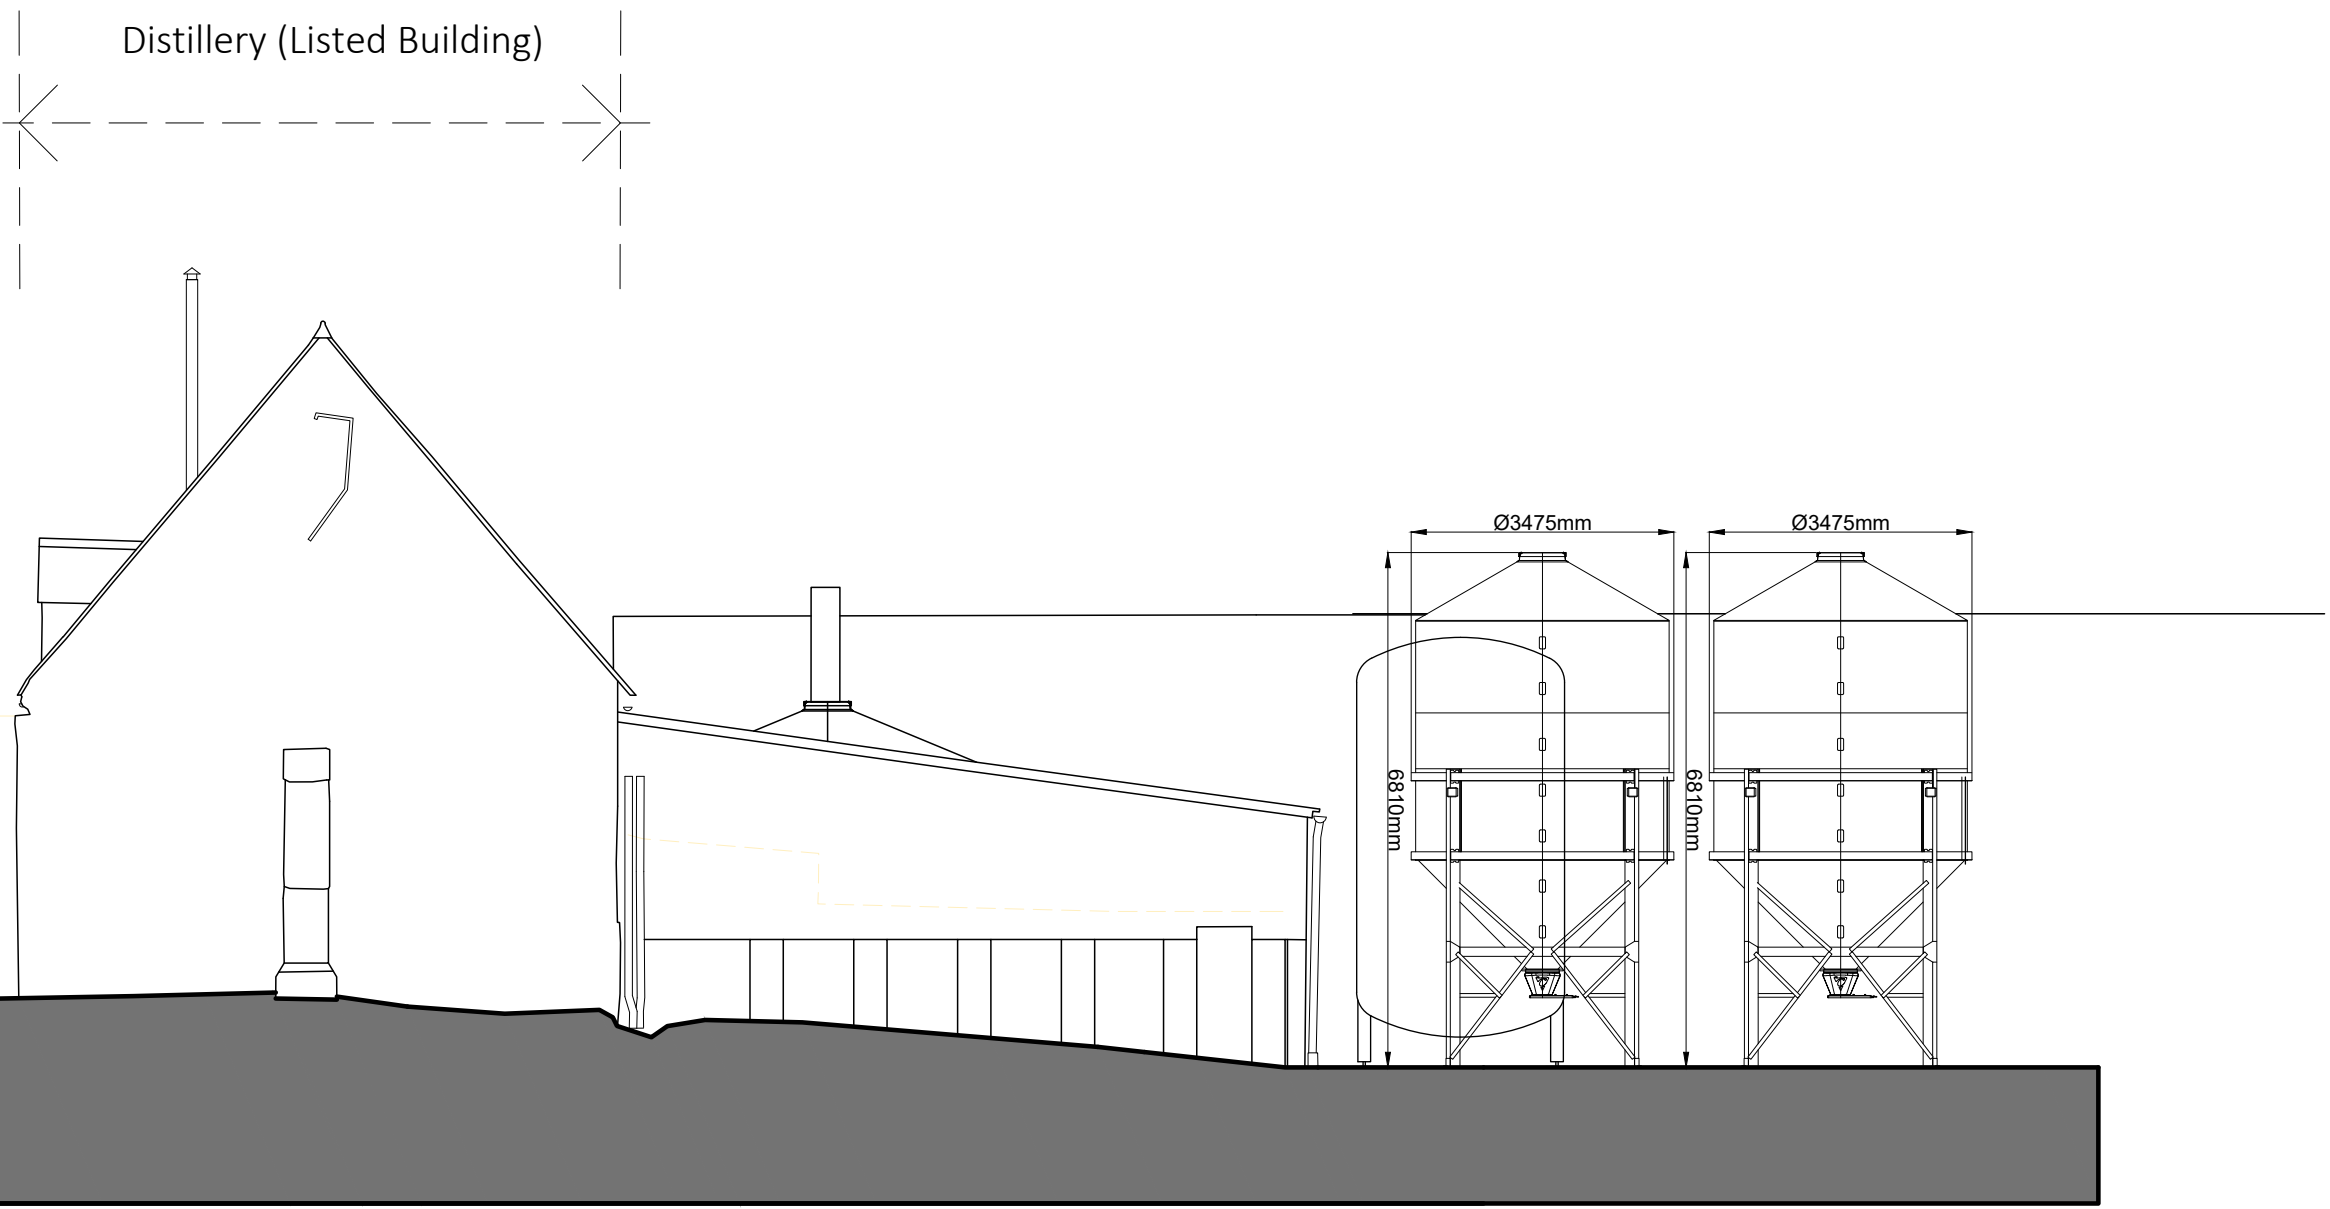
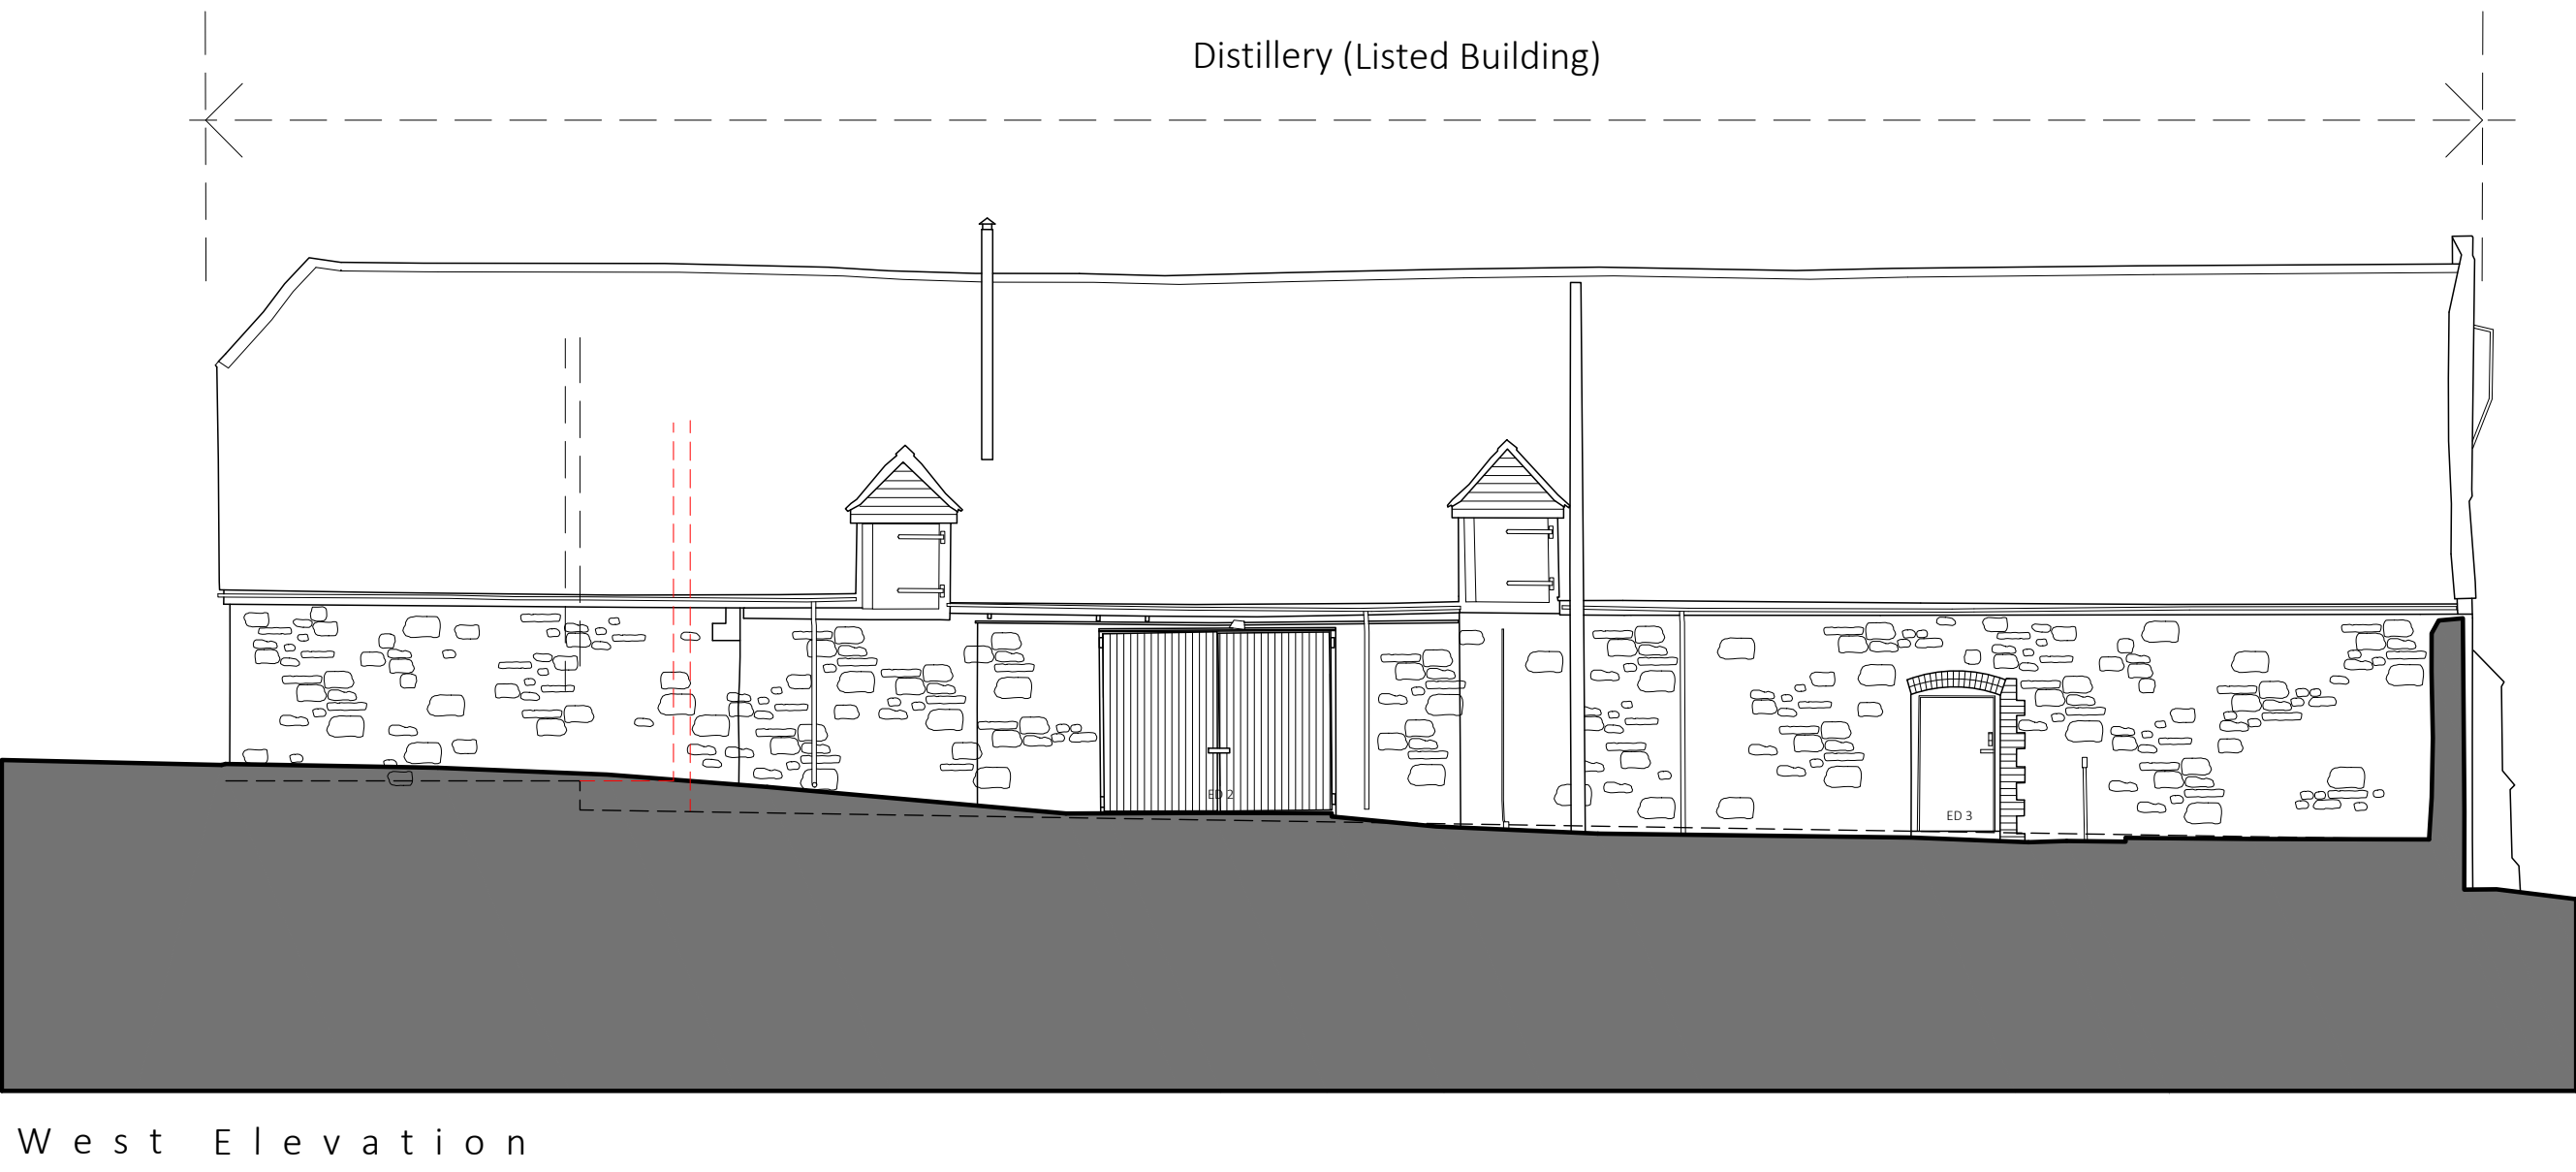


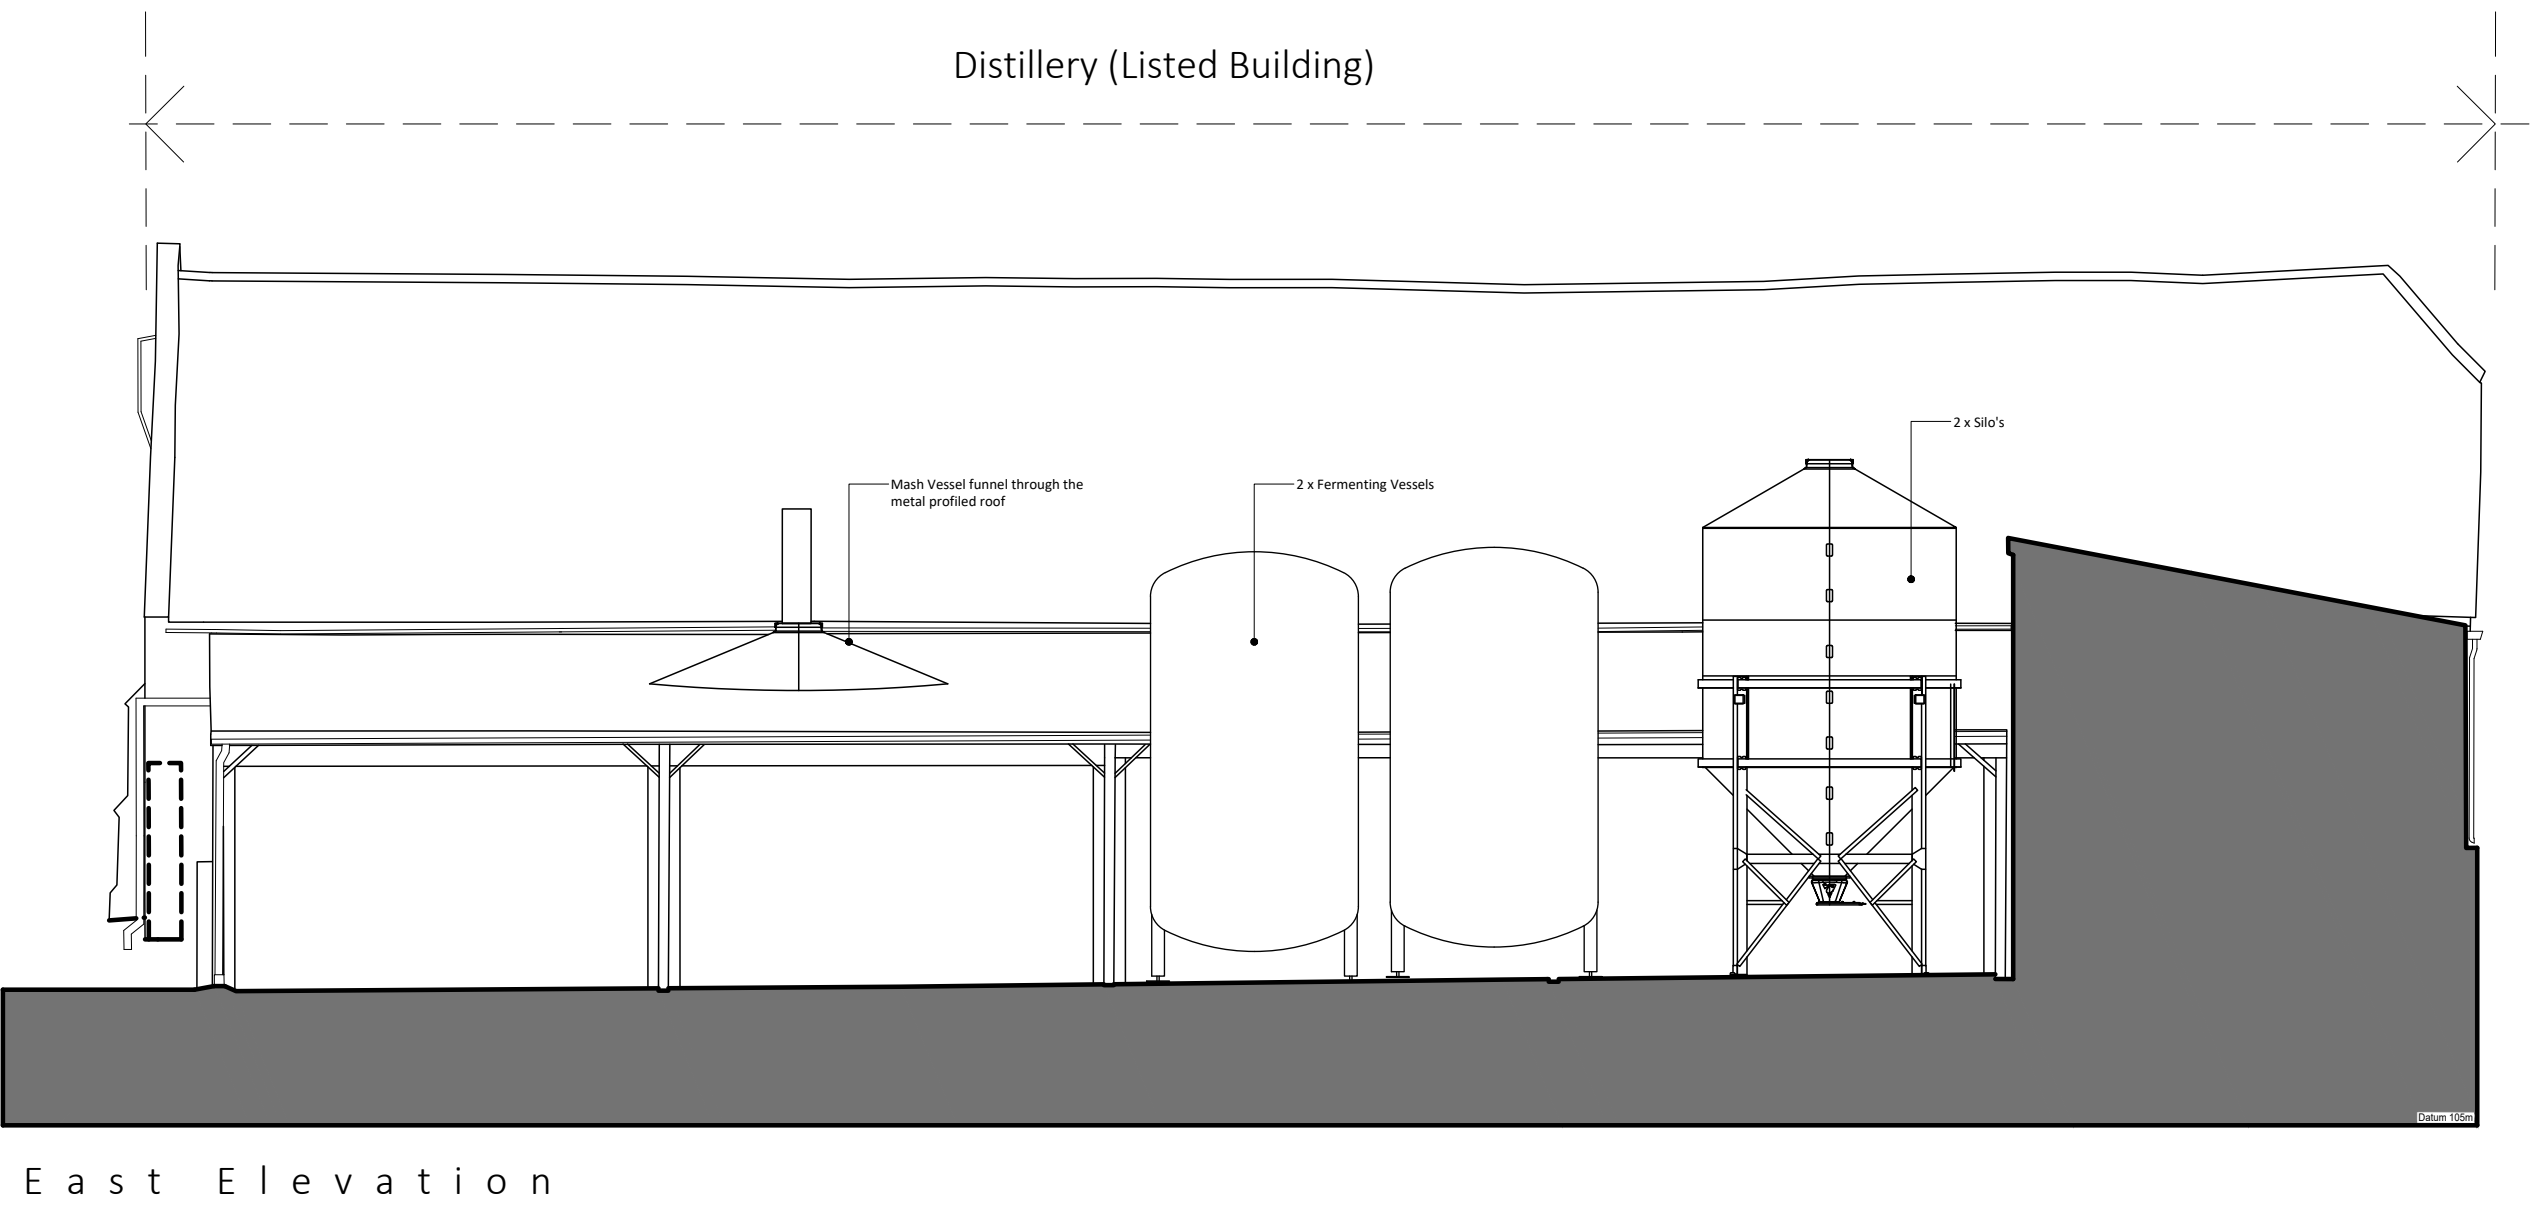

This drawing must not be reproduced in whole or in part without the express written consent of the relevant issuing Baxter Green Architects.

Note:
Dimensions should not be scaled from this drawing. All dimensions should be checked on site. This drawing is to be read in conjunction with all other drawings, specifications or schedule of works.

PLANNING

Date.

Rev.



Baxter Green
Architects

12 Berwick Courtyard, Berwick St. Leonard, SP3 5UA
01747 440444
www.baxtergreen.co.uk
Studio@baxtergreen.co.uk

Project
Distillery
Kingstead Barn
Fonthill Bishop
Drawing Title
Proposed Elevations

Date	02.2026	Drawn by	
Scale	1:100 at A1	Checked by	JN
Project No.	10443	Issuing office	1
		Drawing No.	P - 05