

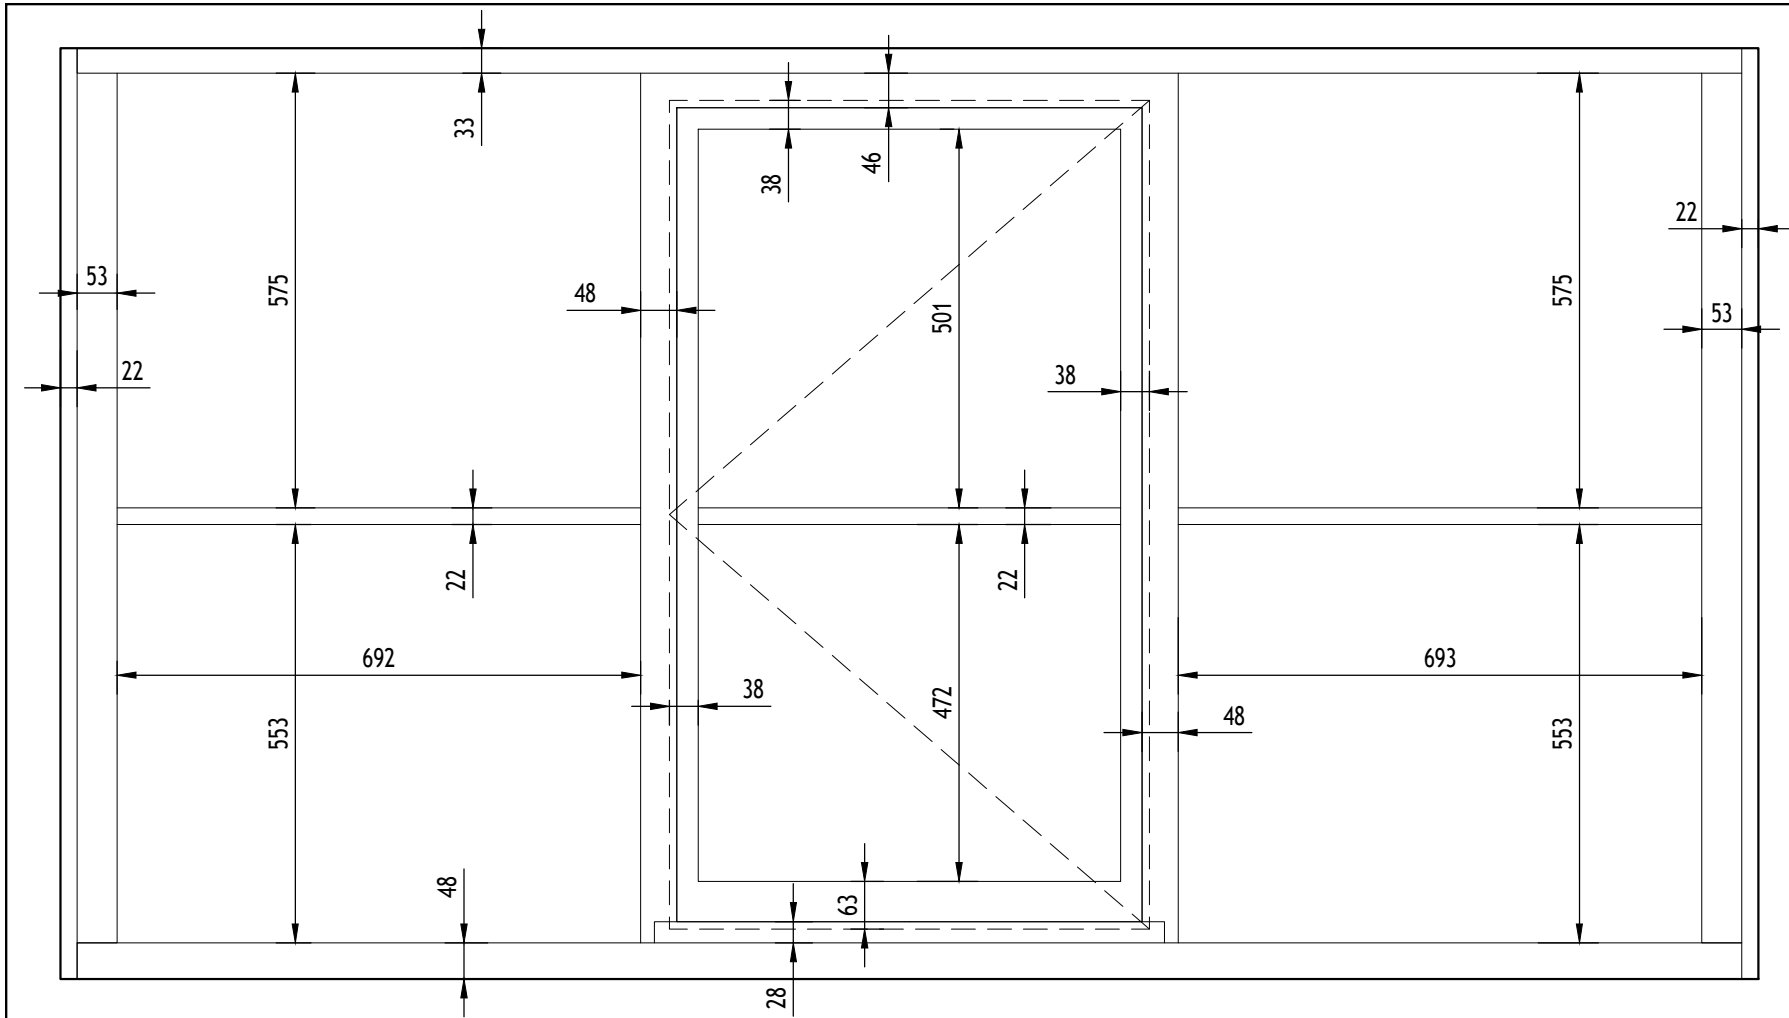
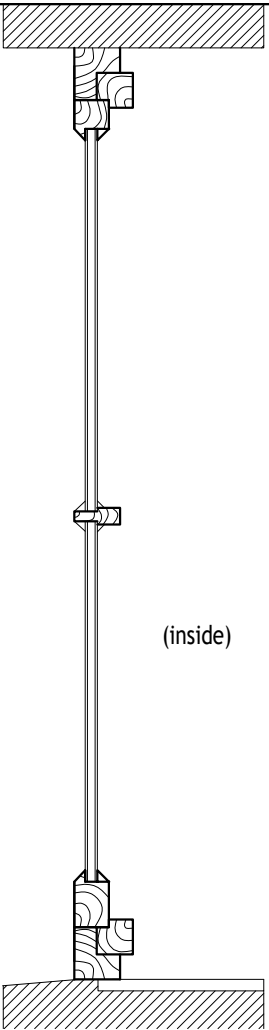


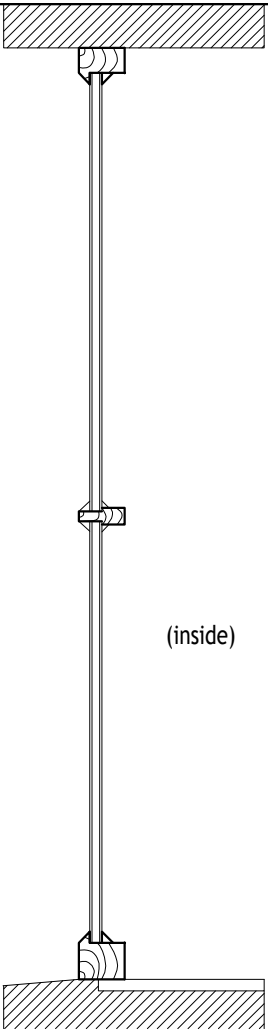

(Elevation proposed from inside)

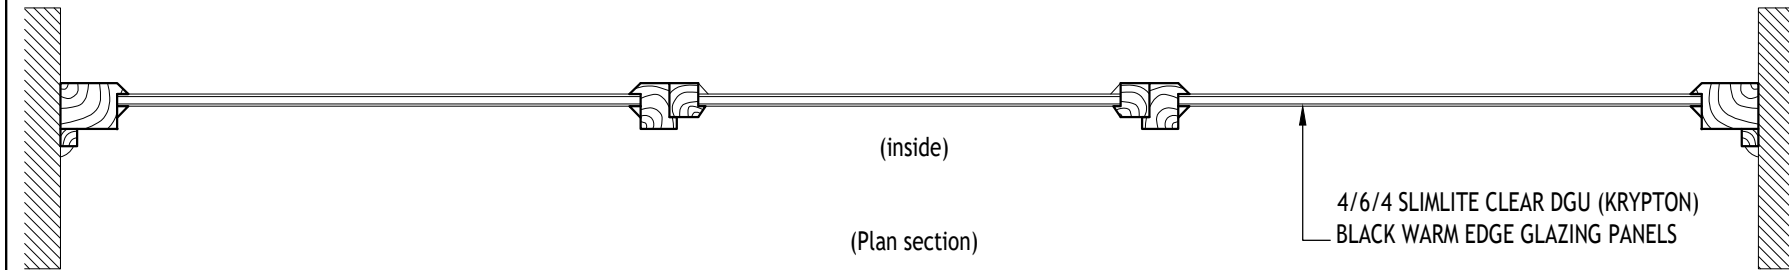

PROPOSED WINDOW W09

(Scale 1:10)



THIS DRAWING IS COPYRIGHT AND SHALL NOT BE REPRODUCED WITHOUT CONSENT FROM PMJ PLANNING SERVICES. THIS DRAWING MAY BE SCALED FOR PLANNING PURPOSES ONLY.

|                                                                       |      |                                                            |                                                             |                                                                      |       |                |
|-----------------------------------------------------------------------|------|------------------------------------------------------------|-------------------------------------------------------------|----------------------------------------------------------------------|-------|----------------|
| A                                                                     |      | -                                                          | -                                                           | PMJ                                                                  | -     | -              |
| Rev.                                                                  | Date | Description                                                |                                                             |                                                                      | Drawn | Checked        |
| Client: MR D GILBERT                                                  |      |                                                            |                                                             | PMJ<br>PLANNING SERVICES<br>PLANNING PERMISSION DRAWING SPECIALIST   |       |                |
| Project Title: BEAUFORT MANSIONS<br>TROWBRIDGE<br>WILTSHIRE. BA14 8GD |      | Scale at A3:<br>1:10<br>Drawn:<br>PMJ<br>Date:<br>MAR 2026 | Status:<br>PLANNING<br>Checked:<br>PMJ<br>Date:<br>MAR 2026 | CAD File Name:<br>00457/022<br>Approved:<br>PMJ<br>Date:<br>MAR 2026 |       |                |
| Drawing Title: WINDOW W09<br>PROPOSED                                 |      | Drawing No.: 00457/022                                     |                                                             |                                                                      |       | Revision:<br>- |