



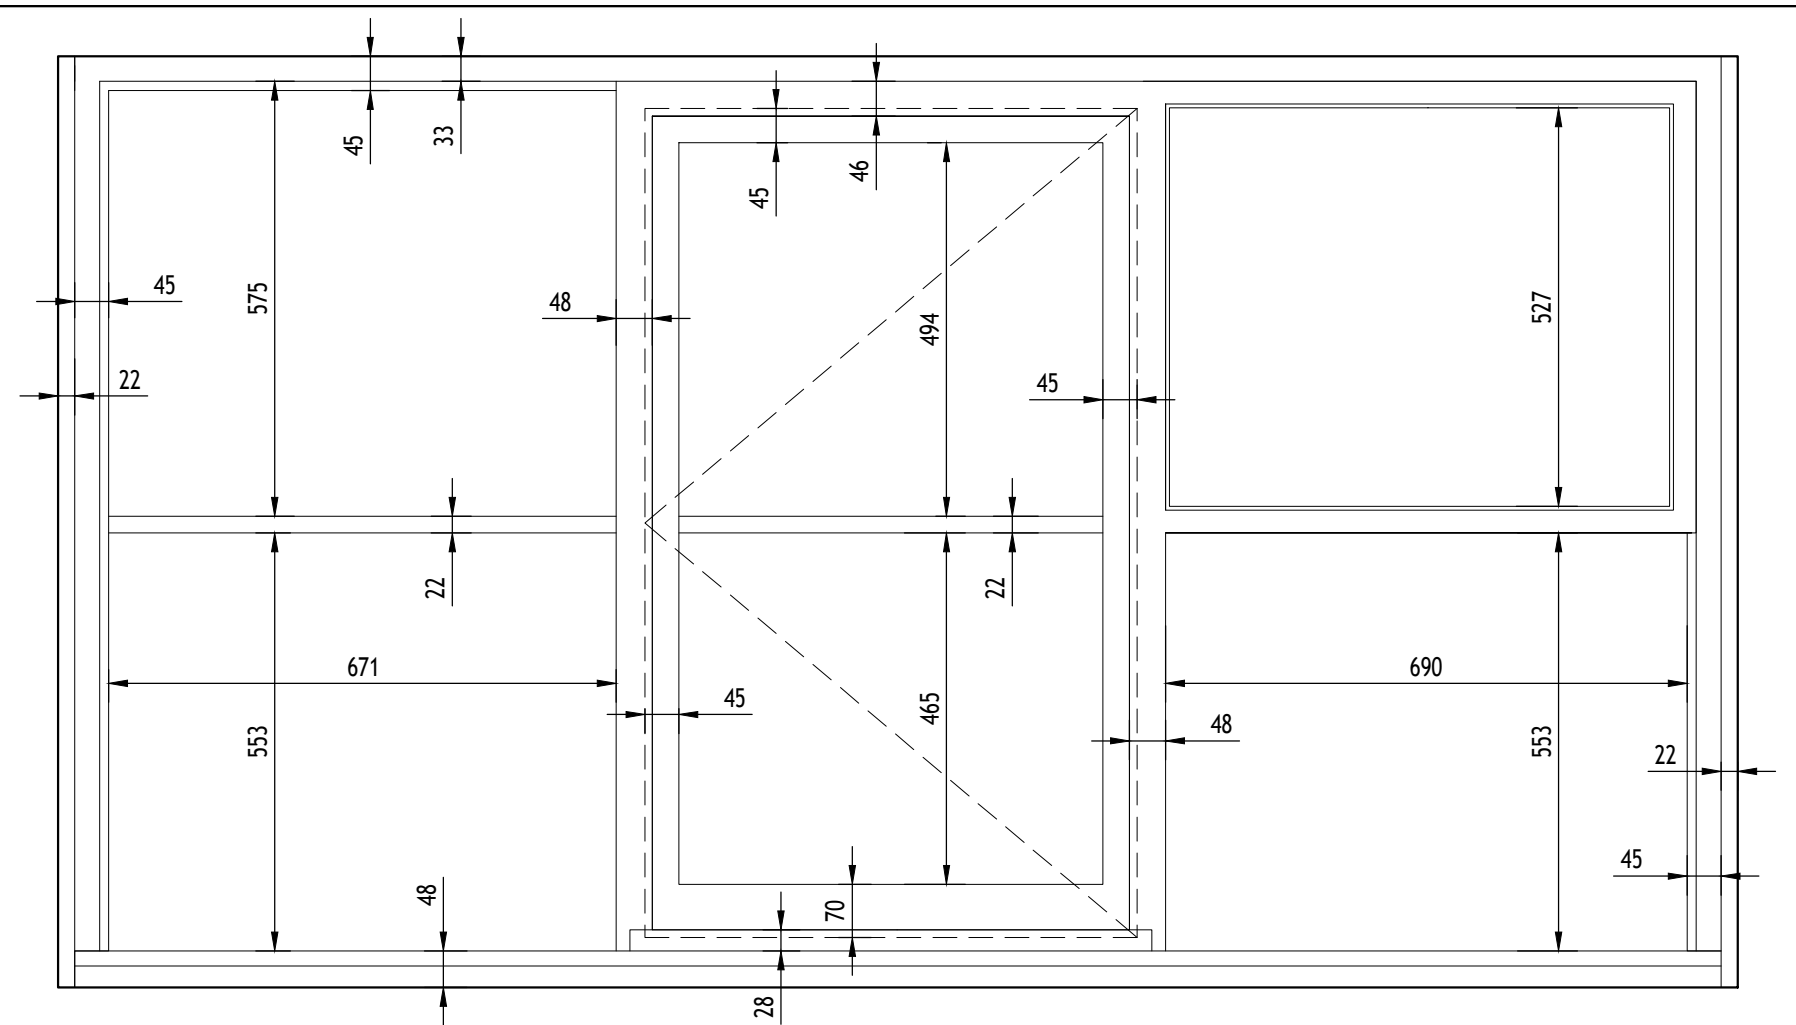


(Elevation proposed from inside)

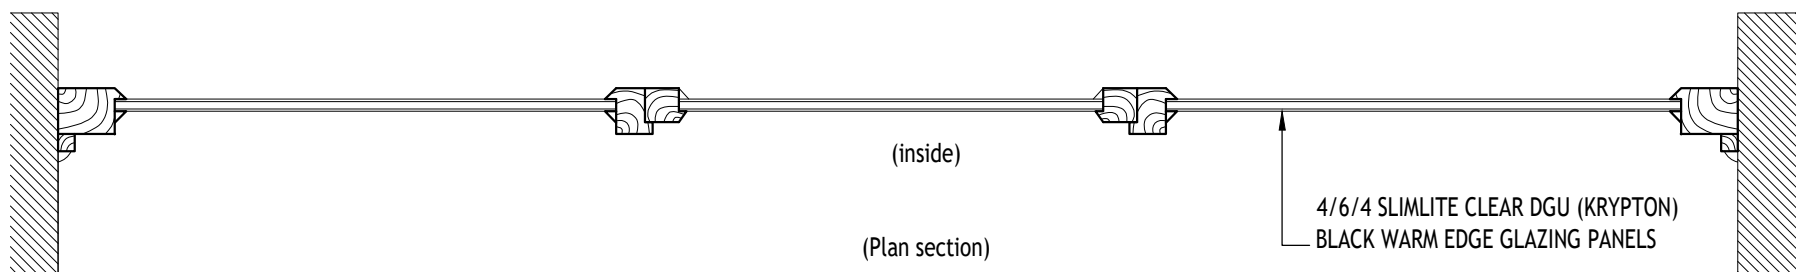

(Plan section)

4/6/4 SLIMLITE CLEAR DGU (KRYPTON)
BLACK WARM EDGE GLAZING PANELS

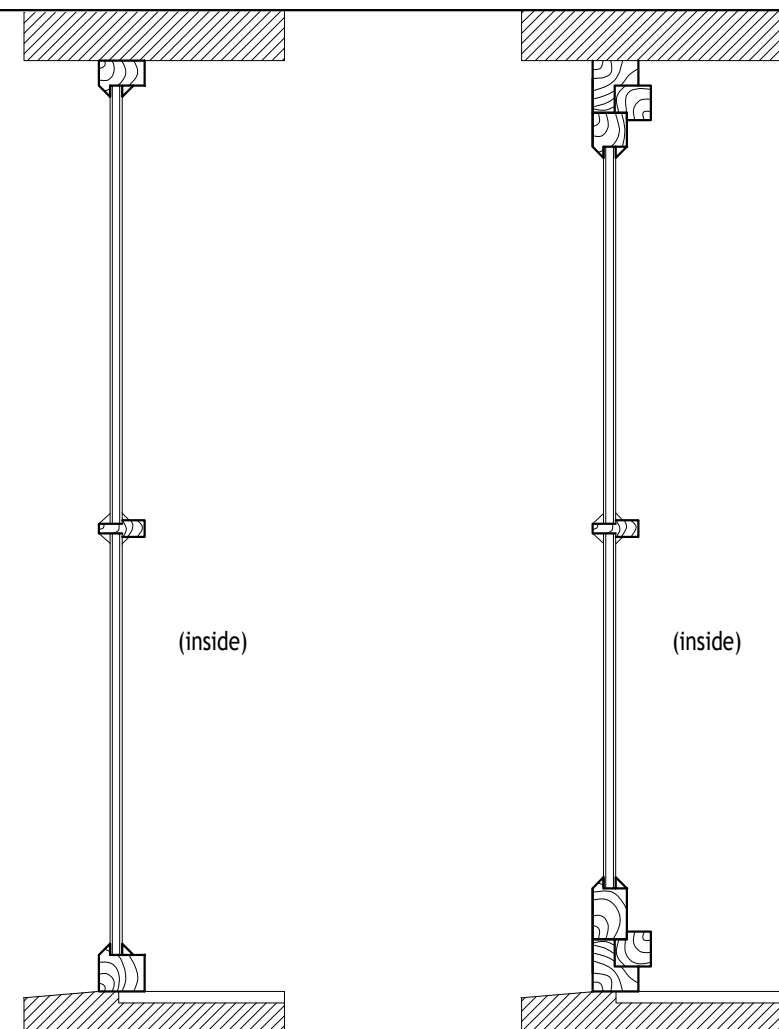

(Section outer frame)

(Section opening frame)

PROPOSED WINDOW W02

(Scale 1:10)



THIS DRAWING IS COPYRIGHT AND SHALL NOT BE REPRODUCED WITHOUT CONSENT FROM PMJ PLANNING SERVICES. THIS DRAWING MAY BE SCALED FOR PLANNING PURPOSES ONLY.

A	-	-	PMJ	-	-
Rev.	Date	Description	Drawn	Checked	Approved
Client: MR D GILBERT			PMJ PLANNING SERVICES PLANNING PERMISSION DRAWING SPECIALIST		
Project Title: BEAUFORT MANSIONS TROWBRIDGE WILTSHIRE. BA14 8GD			Scale at A3: 1:10 Drawn: PMJ Date: MAR 2026	Status: PLANNING Checked: PMJ Date: MAR 2026	CAD File Name: 00457/007 Approved: PMJ Date: MAR 2026
Drawing Title: WINDOW W02 PROPOSED			Drawing No.: 00457/007		Revision: -