

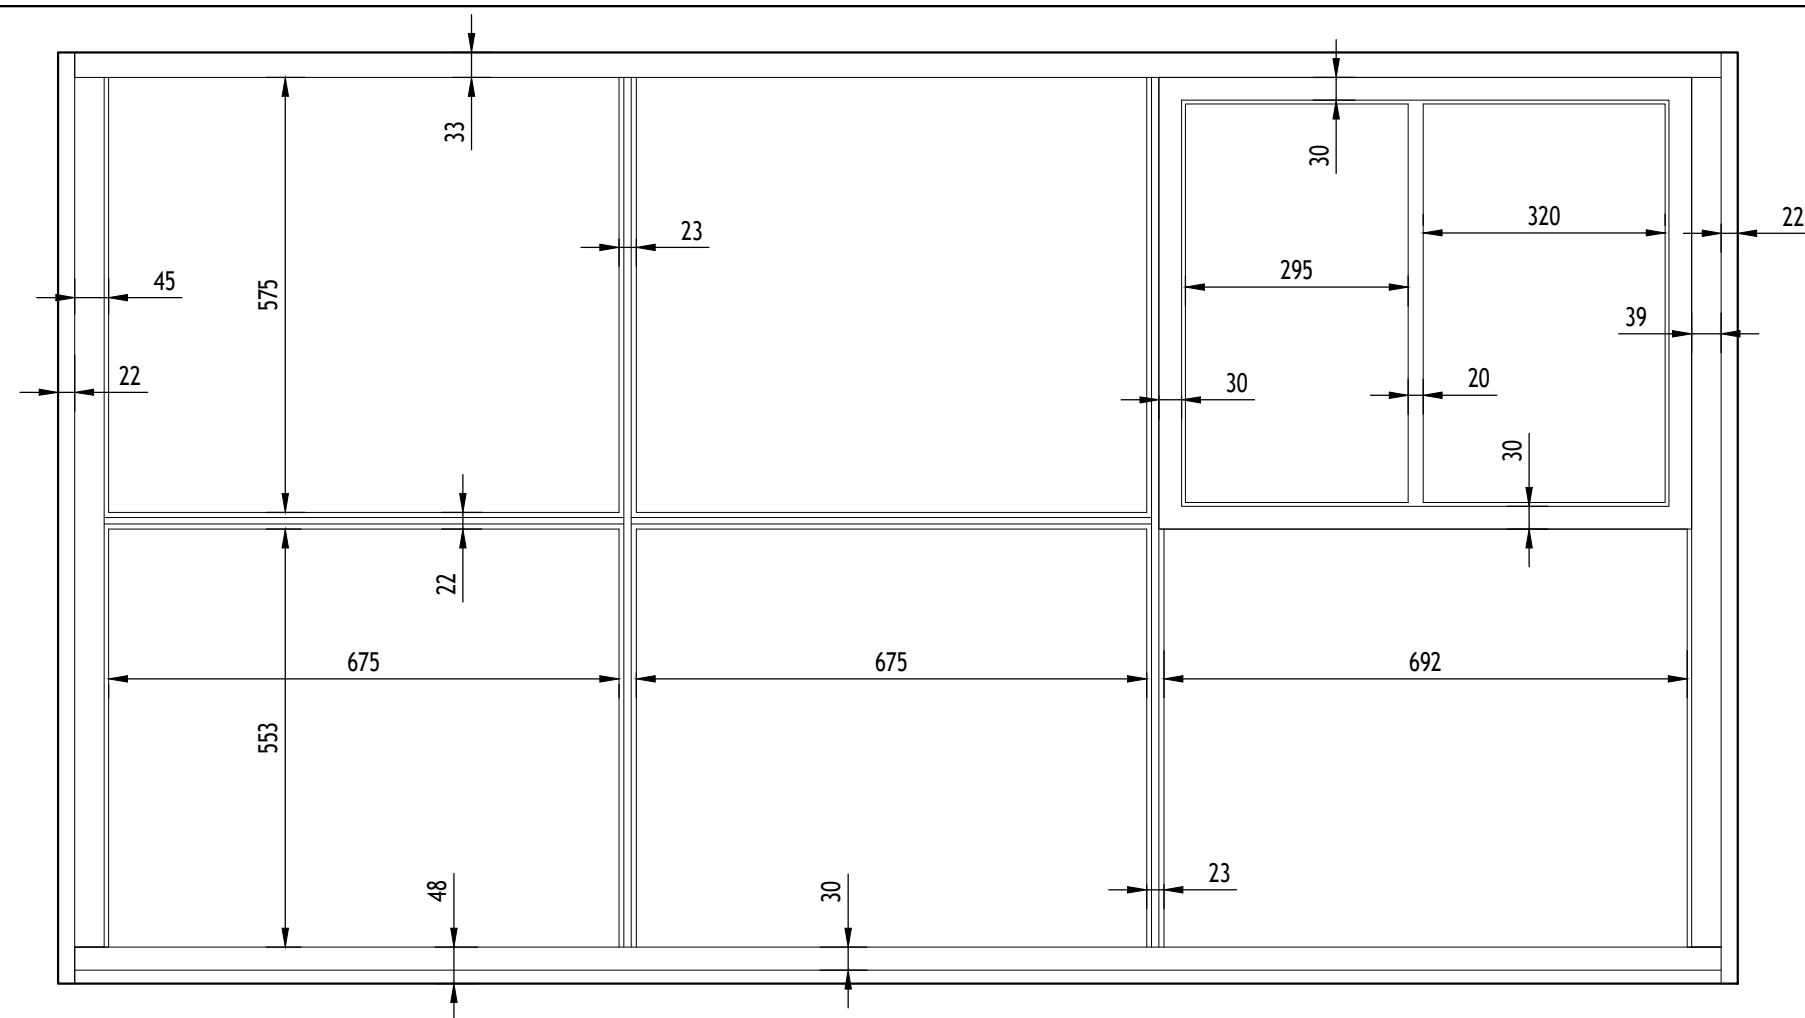
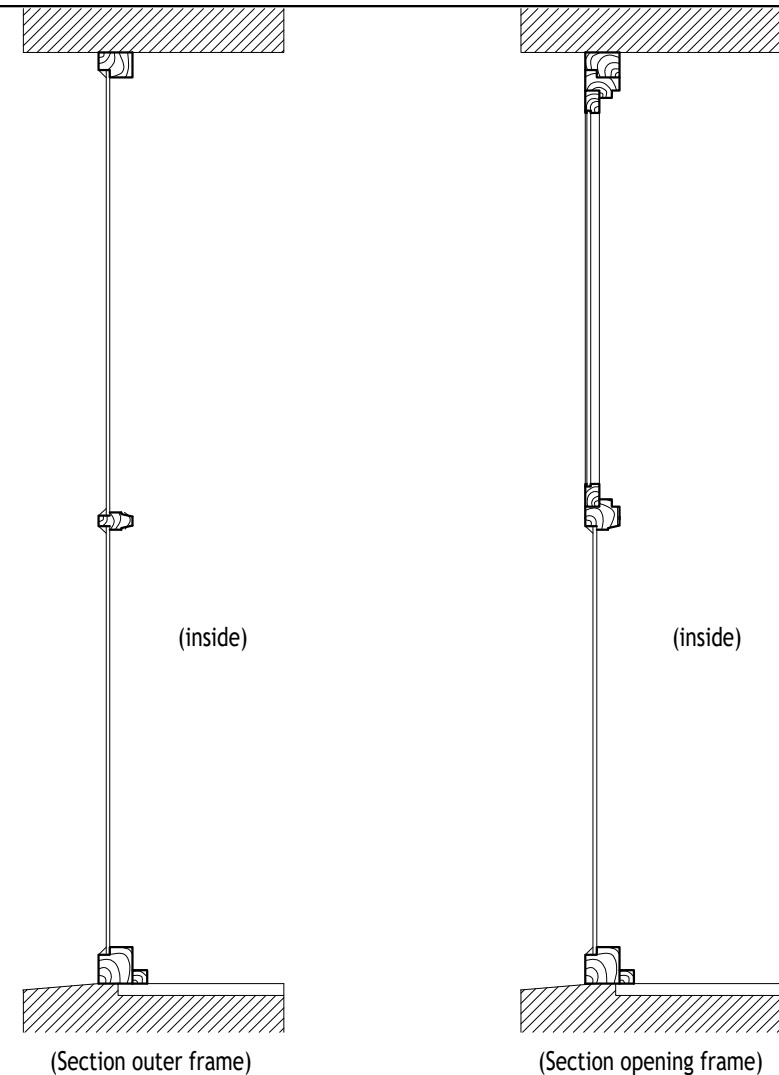


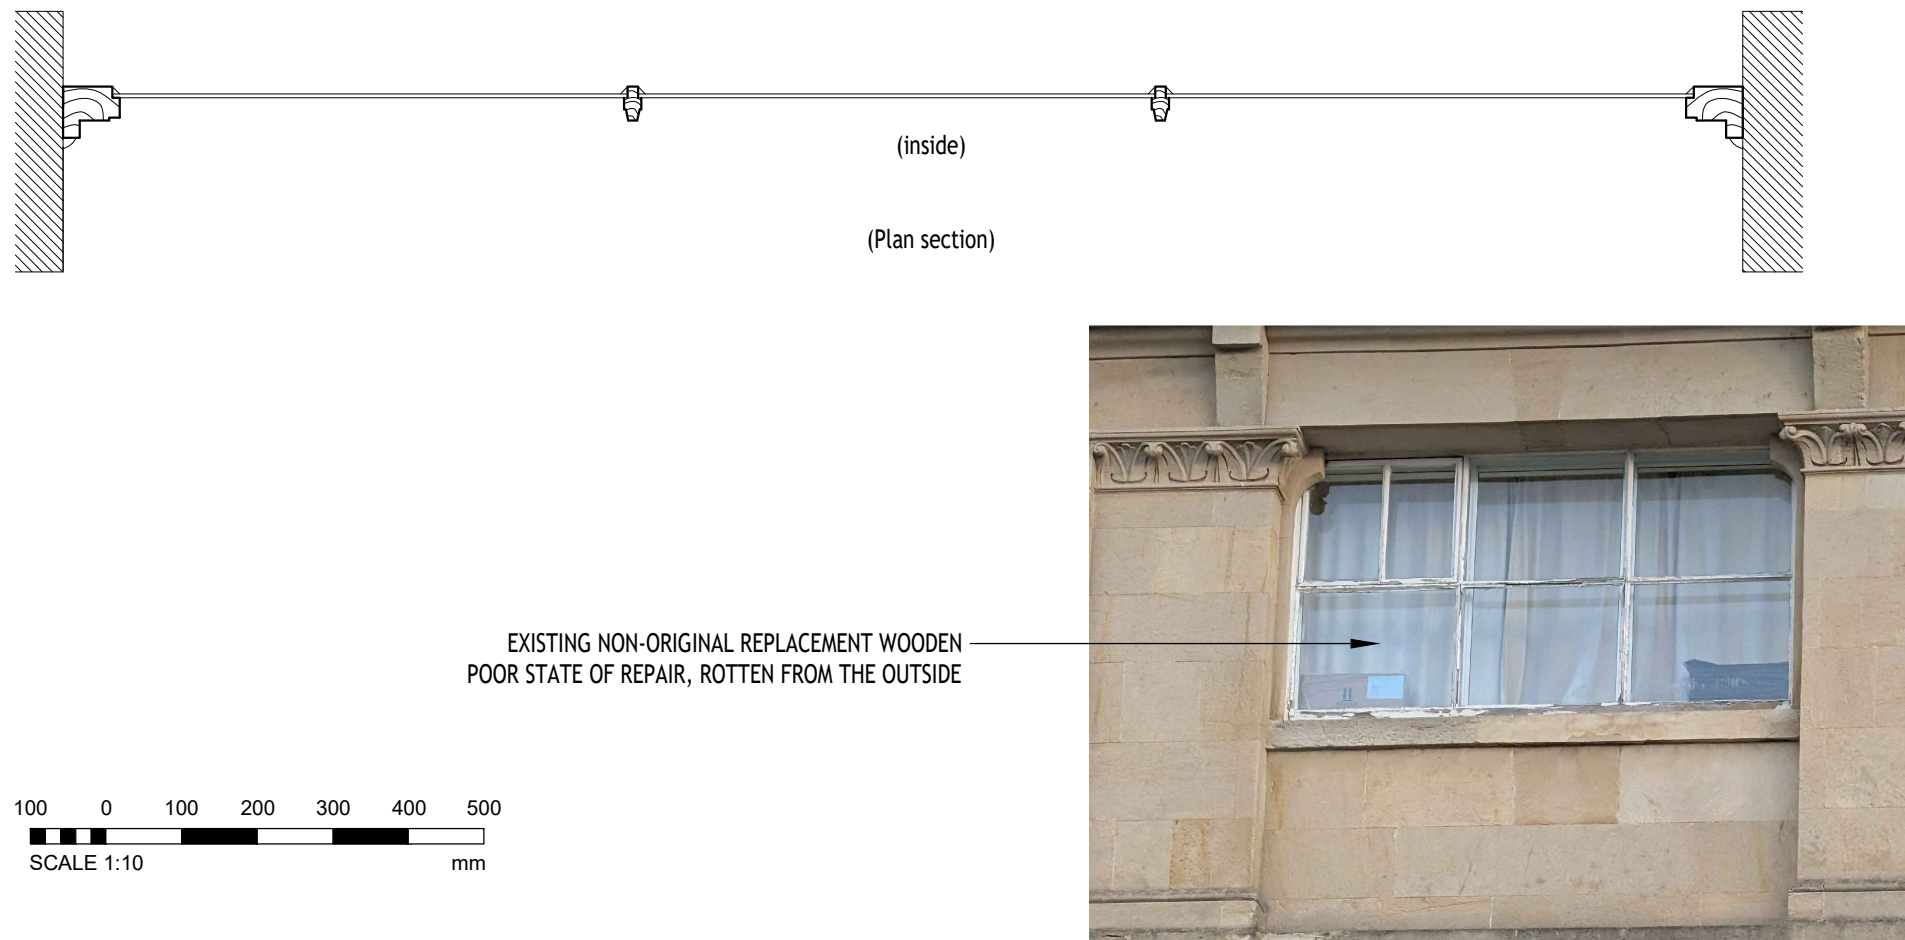

(Elevation measured from inside)

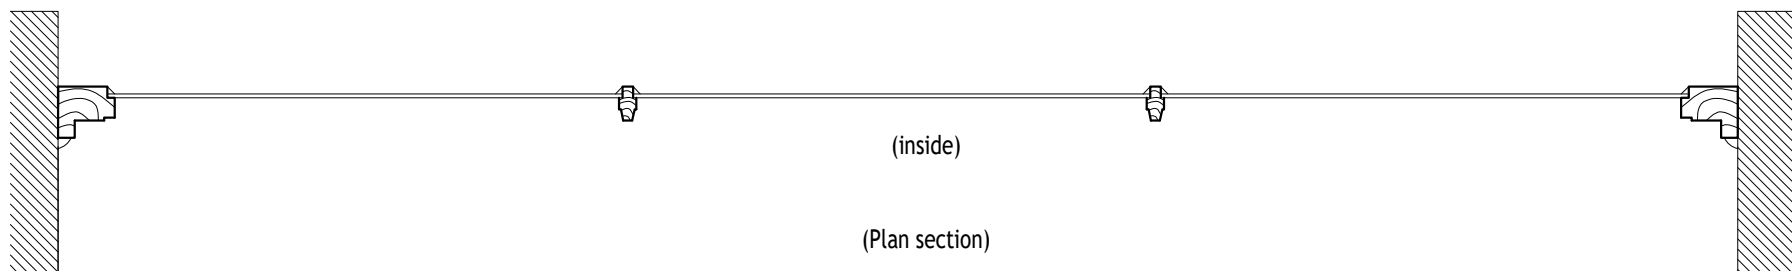

EXISTING WINDOW W02

(Scale 1:10)

A			PMJ		
Rev.	Date	Description	Drawn	Checked	Approved
Client: MR D GILBERT			PMJ PLANNING SERVICES PLANNING PERMISSION DRAWING SPECIALIST		
Project Title: BEAUFORT MANSIONS TROWBRIDGE WILTSHIRE. BA14 8GD			Scale at A3: 1:10 Drawn: PMJ Date: MAR 2026	Status: PLANNING Checked: PMJ Date: MAR 2026	CAD File Name: 00457/006 Approved: PMJ Date: MAR 2026
Drawing Title: WINDOW W02 EXISTING			Drawing No.: 00457/006		Revision: -