




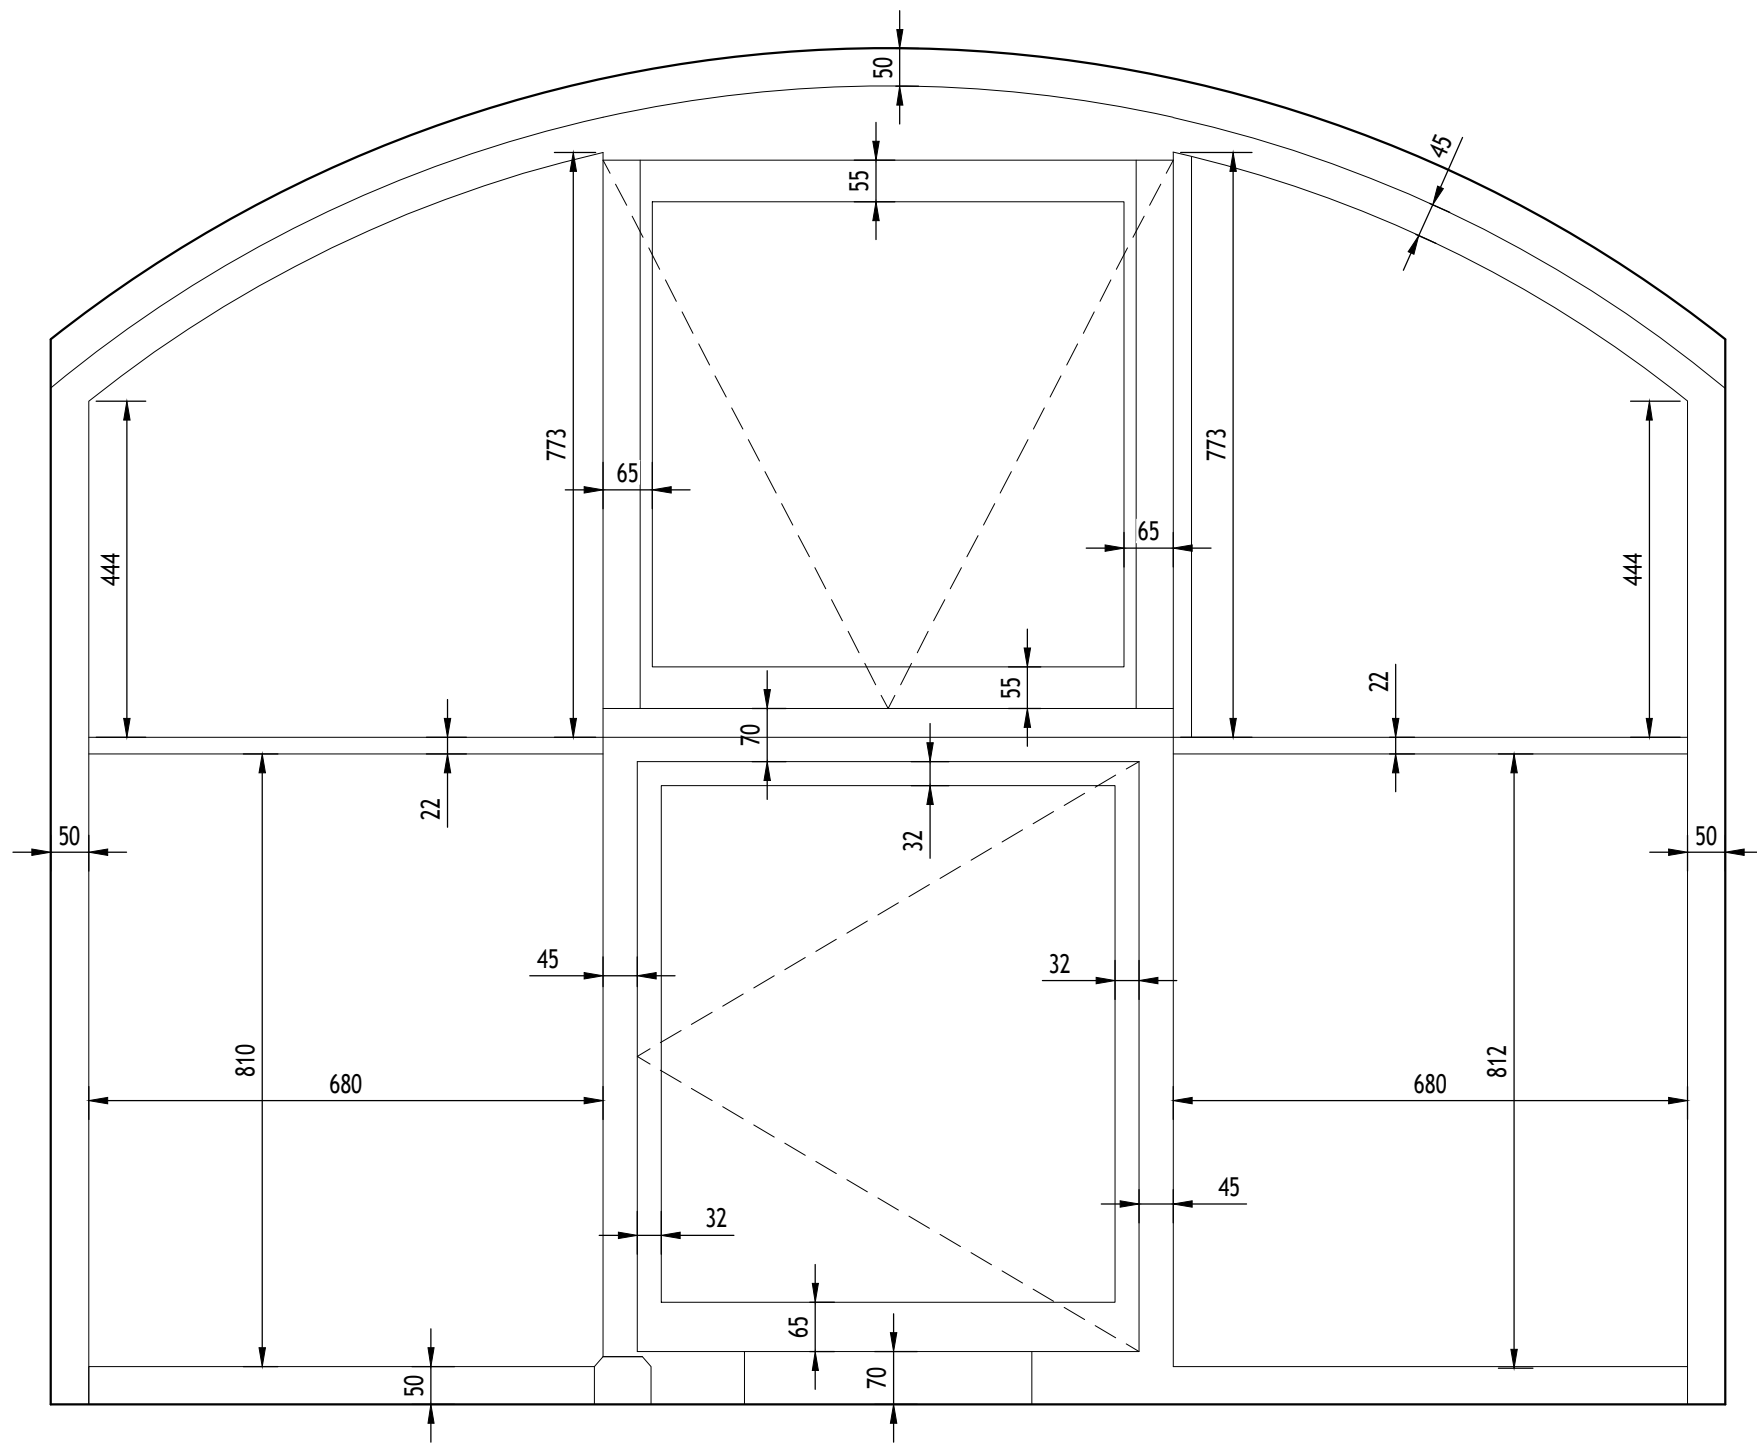

(Elevation proposed from inside)

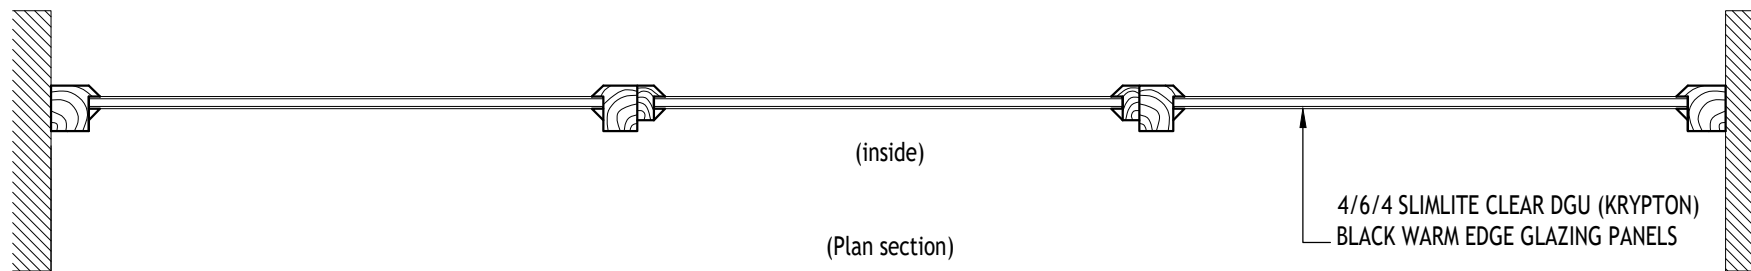

PROPOSED WINDOW W05
(Scale 1:10)

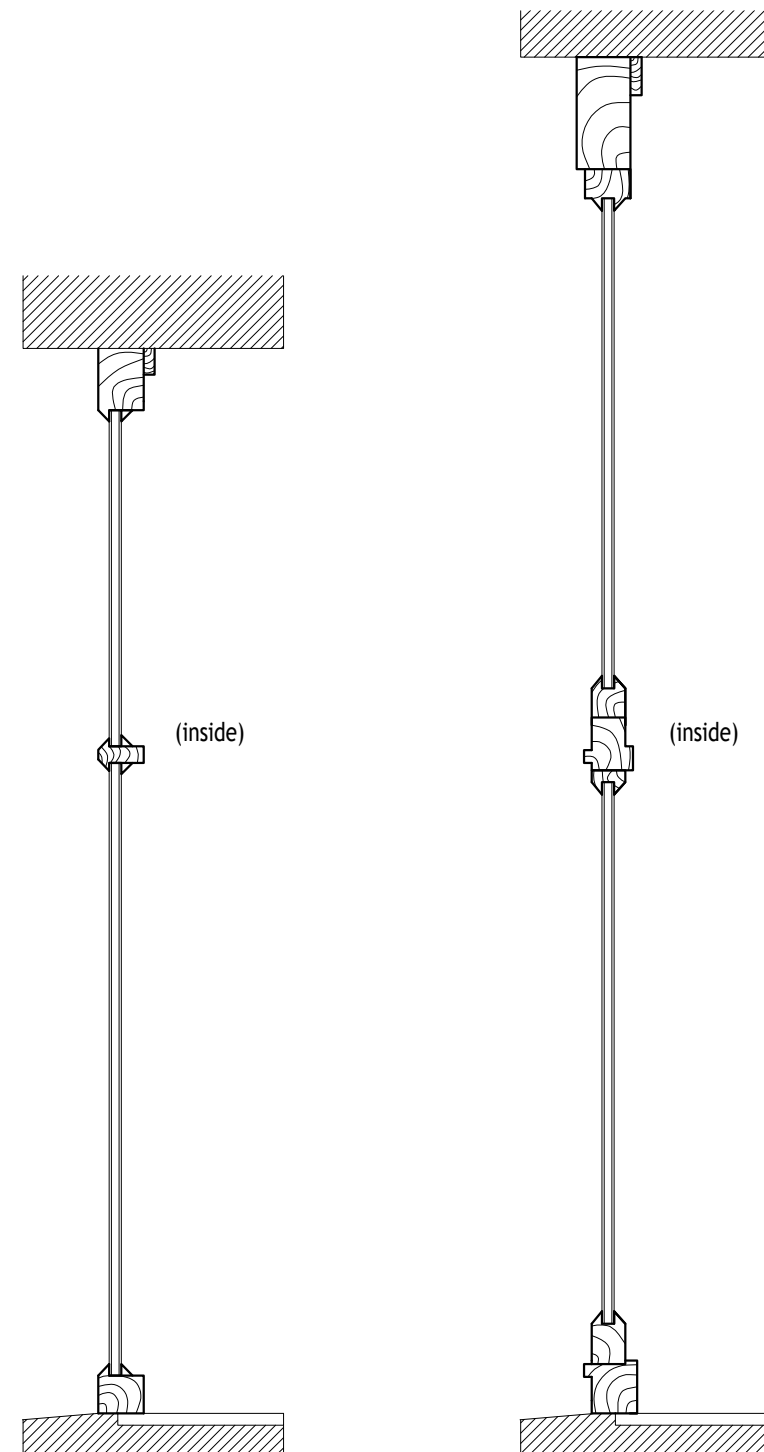

(Section outer frame)

(Section opening frame)

A			PMJ		
Rev.	Date	Description	Drawn	Checked	Approved
Client: MR D GILBERT			PMJ PLANNING SERVICES PLANNING PERMISSION DRAWING SPECIALIST		
Project Title: BEAUFORT MANSIONS TROWBRIDGE WILTSHIRE. BA14 8GD			Scale at A3: 1:10 Drawn: PMJ Date: MAR 2026	Status: PLANNING Checked: PMJ Date: MAR 2026	CAD File Name: 00457/013 Approved: PMJ Date: MAR 2026
Drawing Title: WINDOW W05 PROPOSED			Drawing No.: 00457/013		Revision: -