



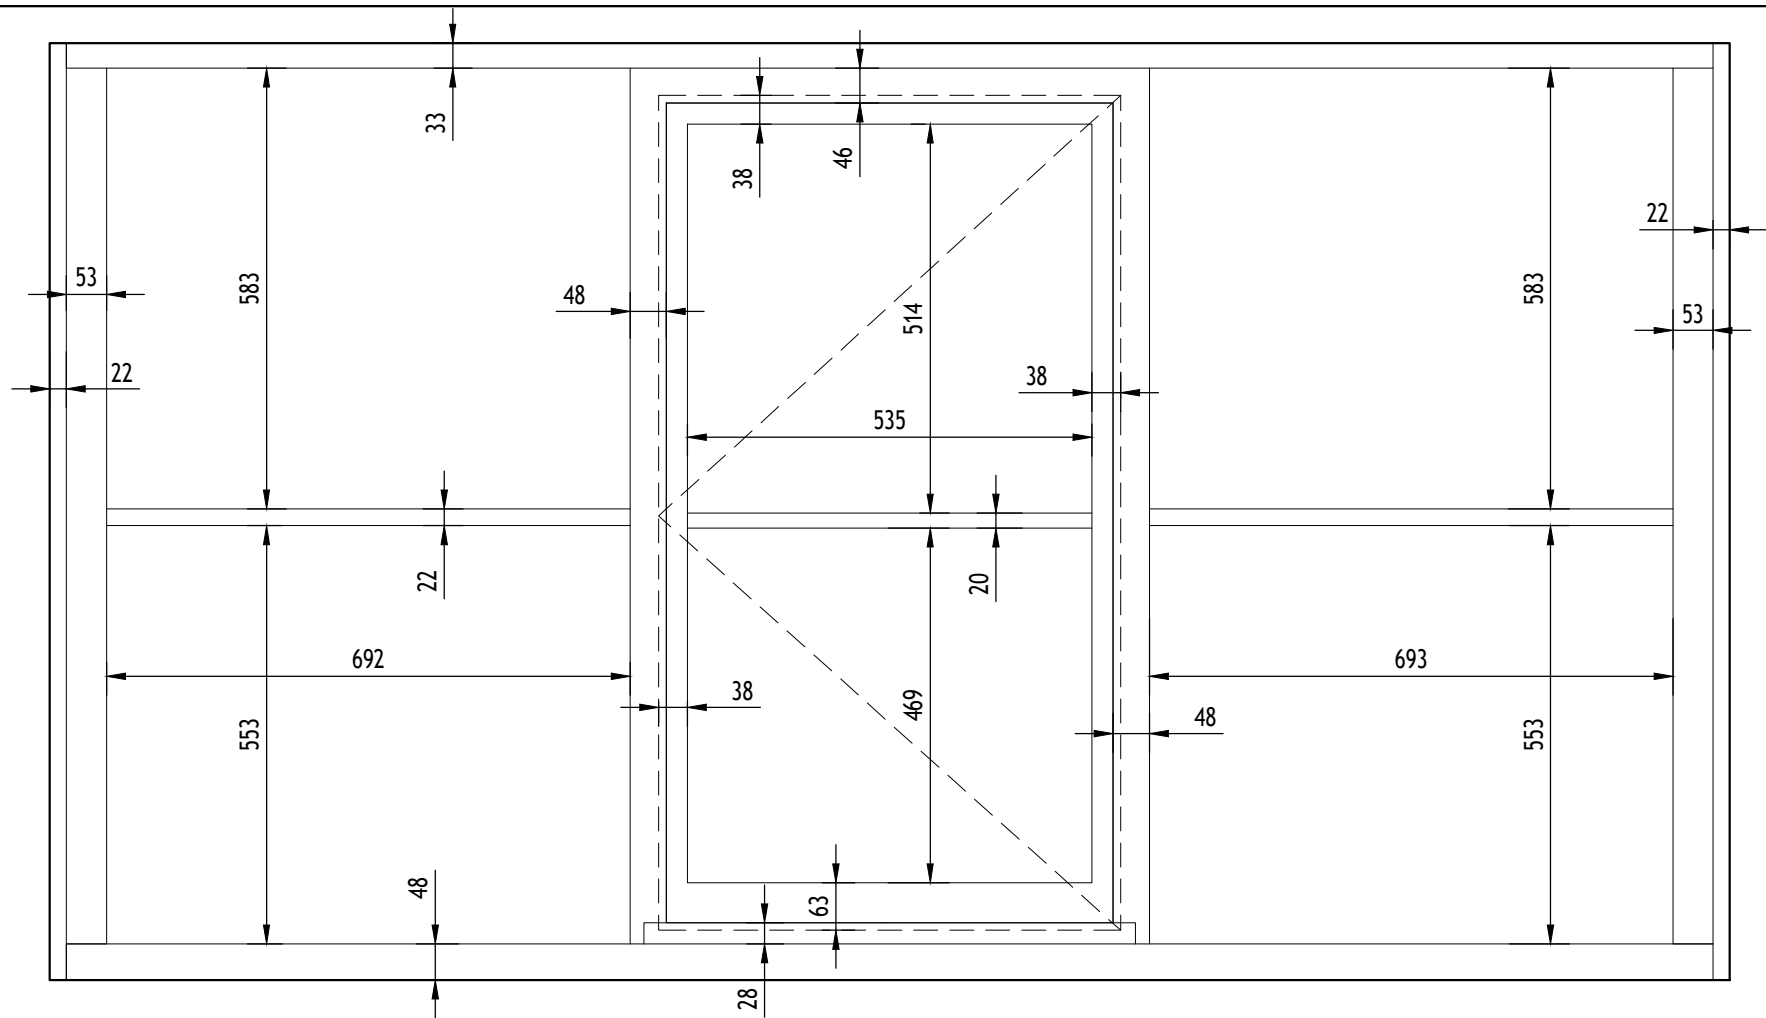

(Elevation measured from inside)

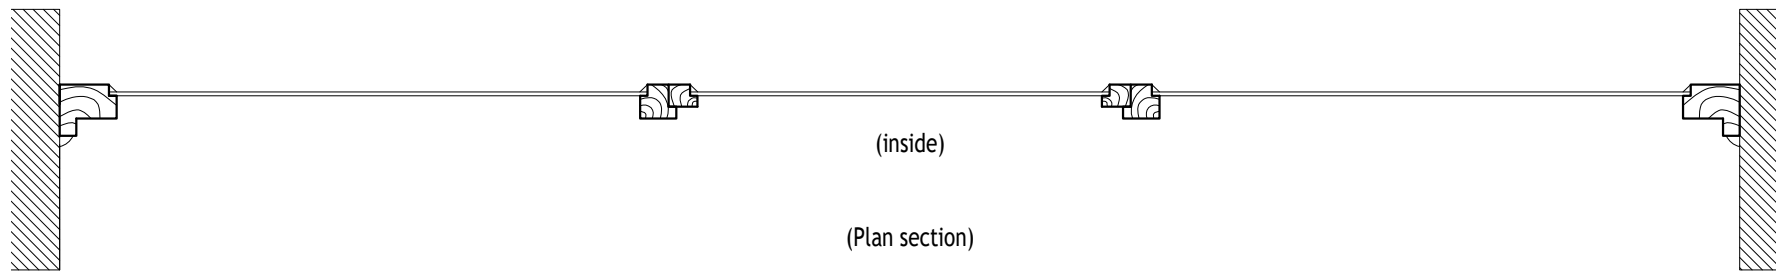



(inside)

(Plan section)




SCALE 1:10

EXISTING NON-ORIGINAL REPLACEMENT WOODEN

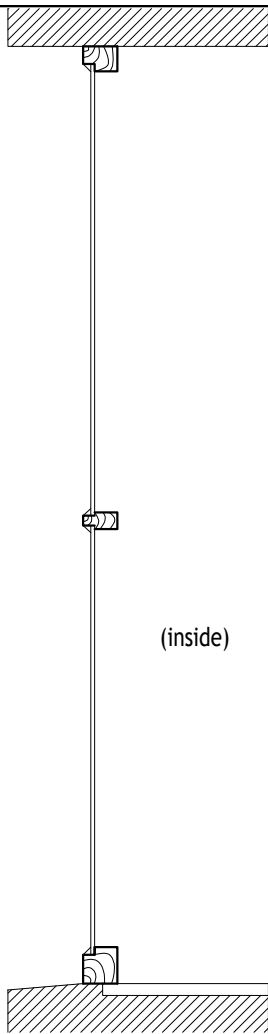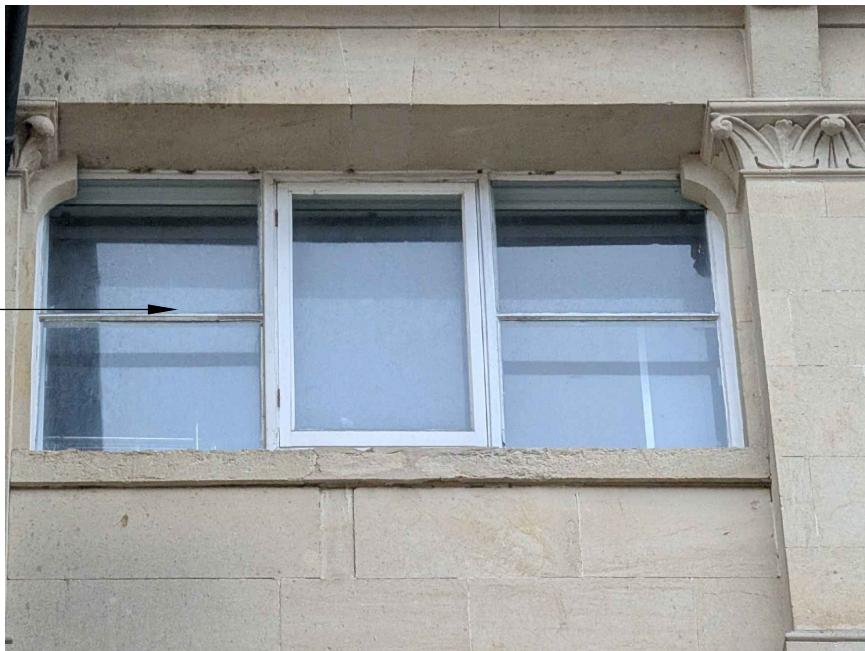

(Section outer frame)

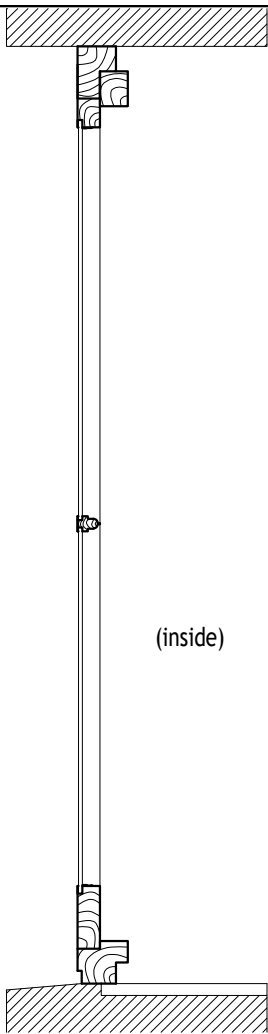

(Section opening frame)

EXISTING WINDOW W01

(Scale 1:10)

A			PMJ		
Rev.	Date	Description	Drawn	Checked	Approved
Client: MR D GILBERT			PMJ PLANNING SERVICES PLANNING PERMISSION DRAWING SPECIALIST		
Project Title: BEAUFORT MANSIONS TROWBRIDGE WILTSHIRE. BA14 8GD			Scale at A3: 1:10 Drawn: PMJ Date: MAR 2026	Status: PLANNING Checked: PMJ Date: MAR 2026	CAD File Name: 00457/004 Approved: PMJ Date: MAR 2026
Drawing Title: WINDOW W01 EXISTING			Drawing No.: 00457/004		Revision: -