




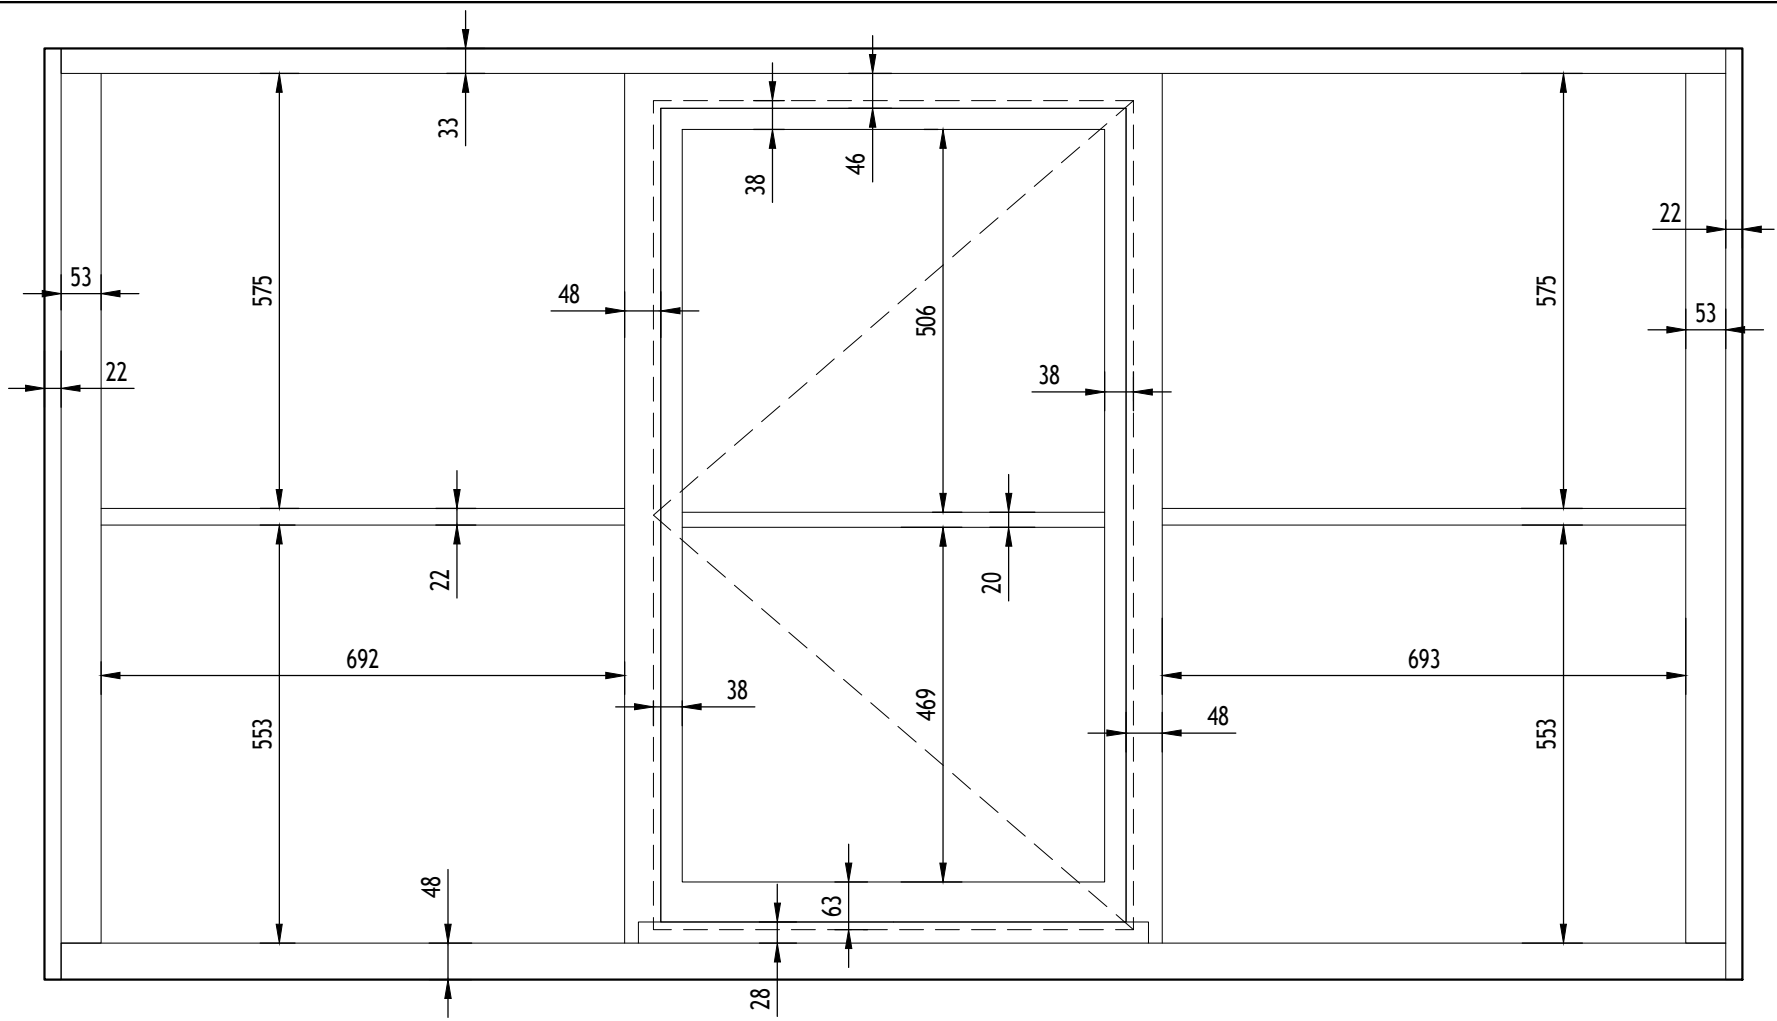


(Elevation measured from inside)

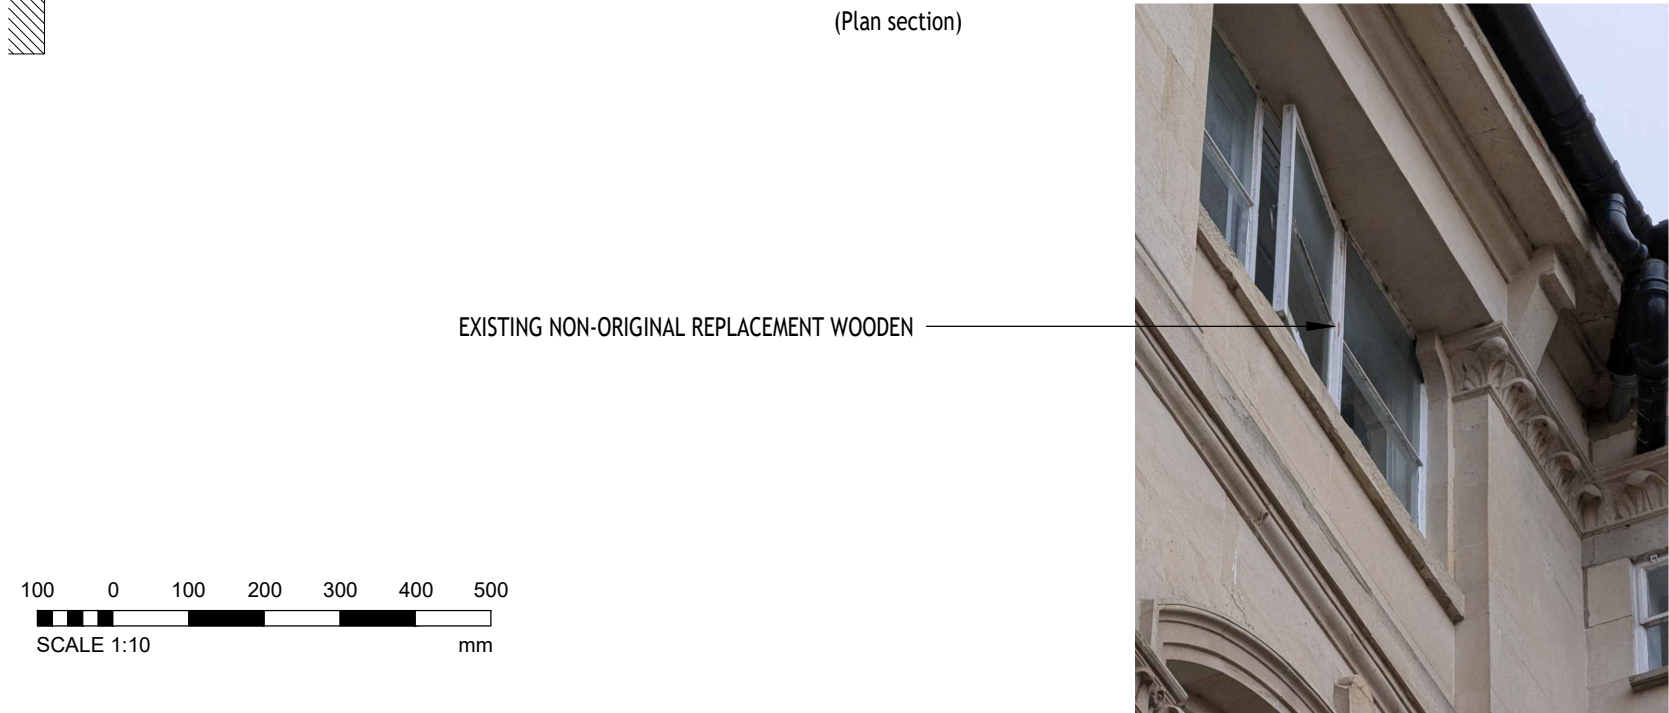


EXISTING NON-ORIGINAL REPLACEMENT WOODEN

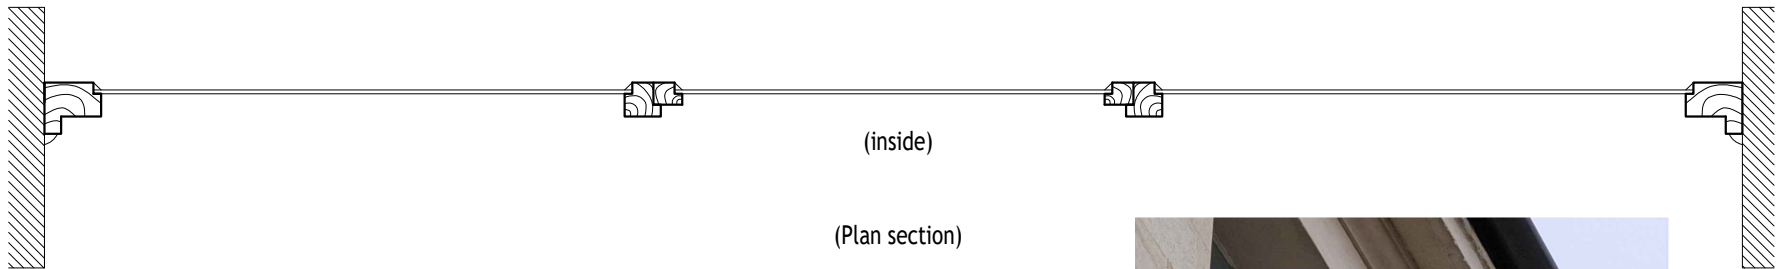

THIS DRAWING IS COPYRIGHT AND SHALL NOT BE REPRODUCED WITHOUT CONSENT FROM PMJ PLANNING SERVICES. THIS DRAWING MAY BE SCALED FOR PLANNING PURPOSES ONLY.

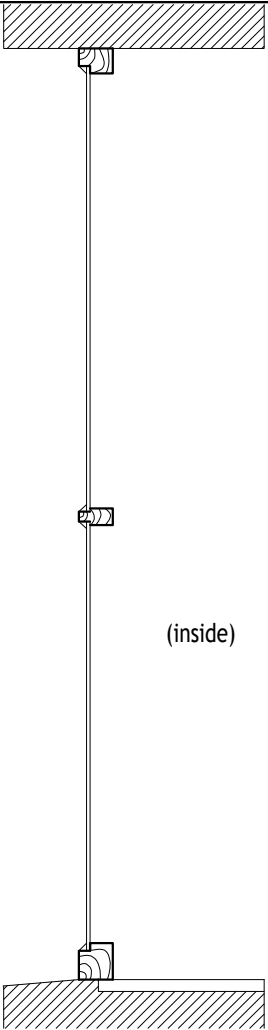

(Section outer frame)

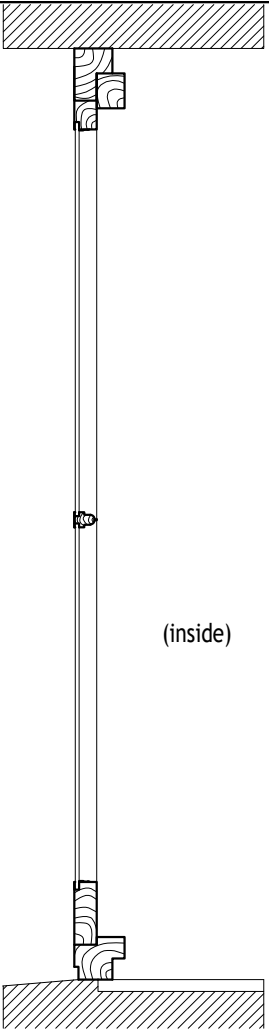

(Section opening frame)

EXISTING WINDOW W09

(Scale 1:10)

A	-	-		PMJ	-
Rev.	Date	Description			Drawn
Client:			Checked		
MR D GILBERT			Approved		
			PMJ		
			PLANNING SERVICES		
			PLANNING PERMISSION DRAWING SPECIALIST		
Project Title:			Scale at A3:		Status:
BEAUFORT MANSIONS			1:10		PLANNING
TROWBRIDGE			Drawn:		00457/021
WILTSHIRE. BA14 8GD			PMJ		Approved:
			Date:		PMJ
Drawing Title:			MAR 2026		Date:
WINDOW W09			MAR 2026		MAR 2026
EXISTING			Drawing No.:		Revision:
			00457/021		-