



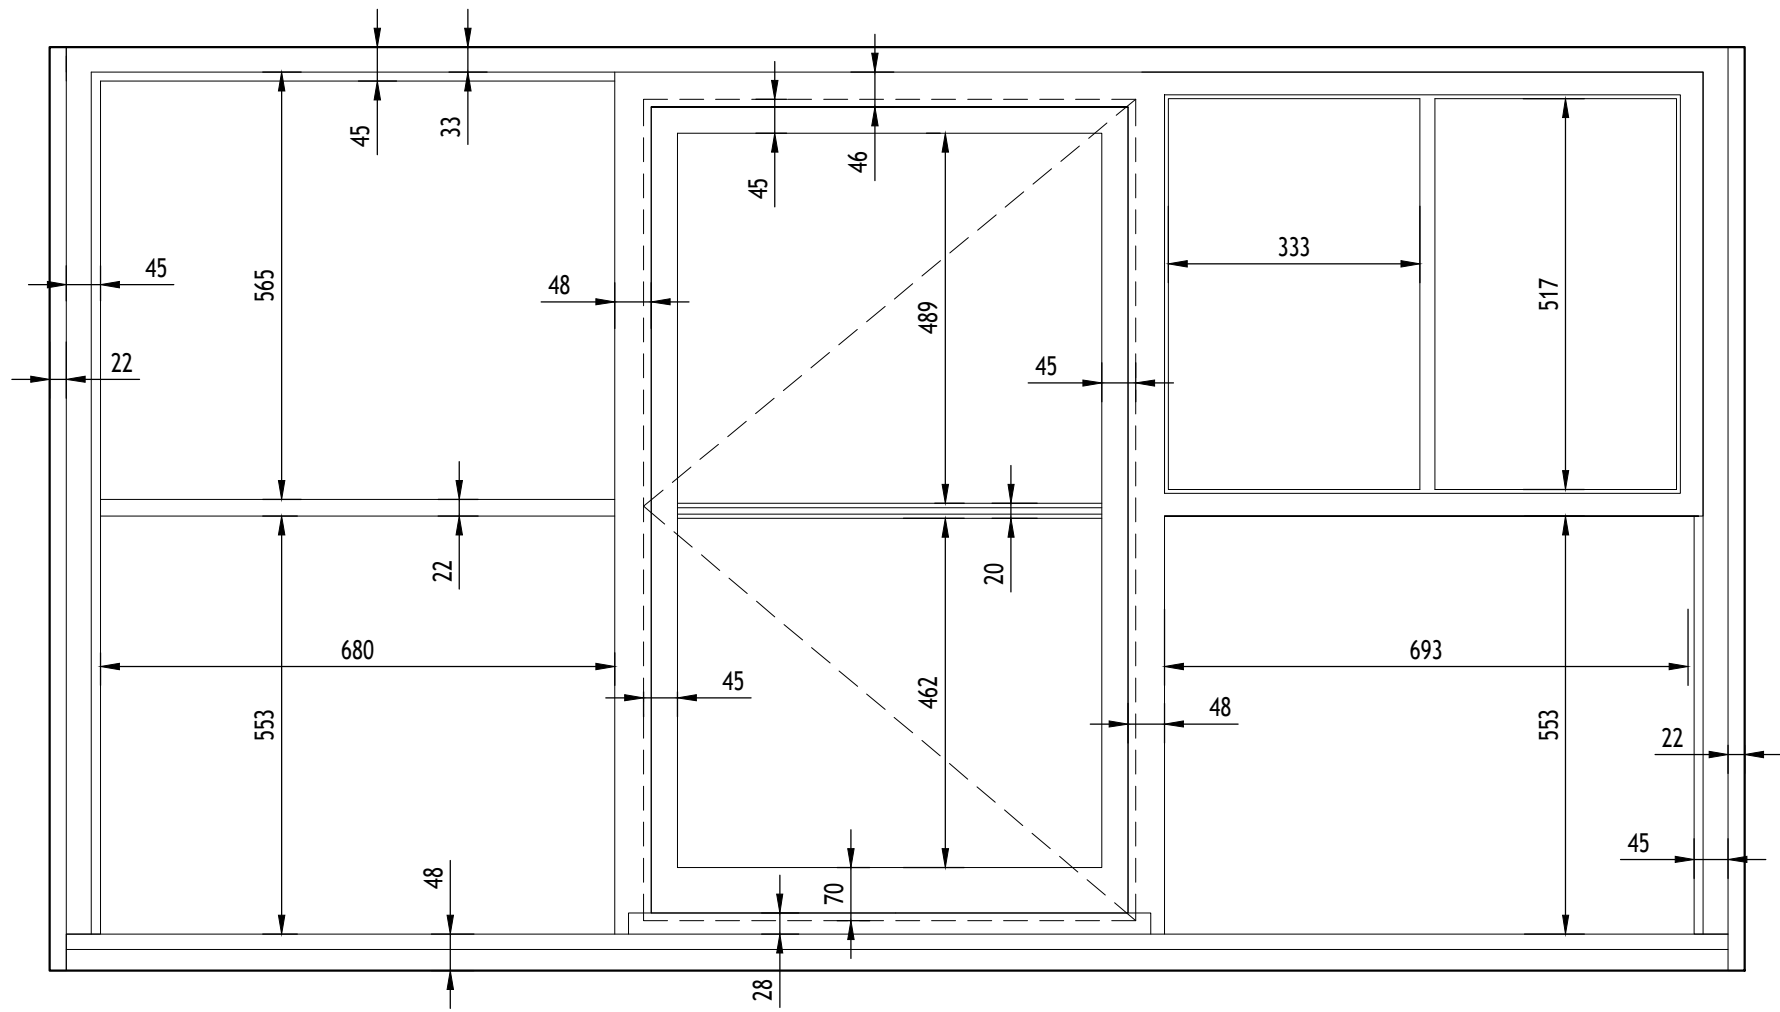


(Elevation measured from inside)

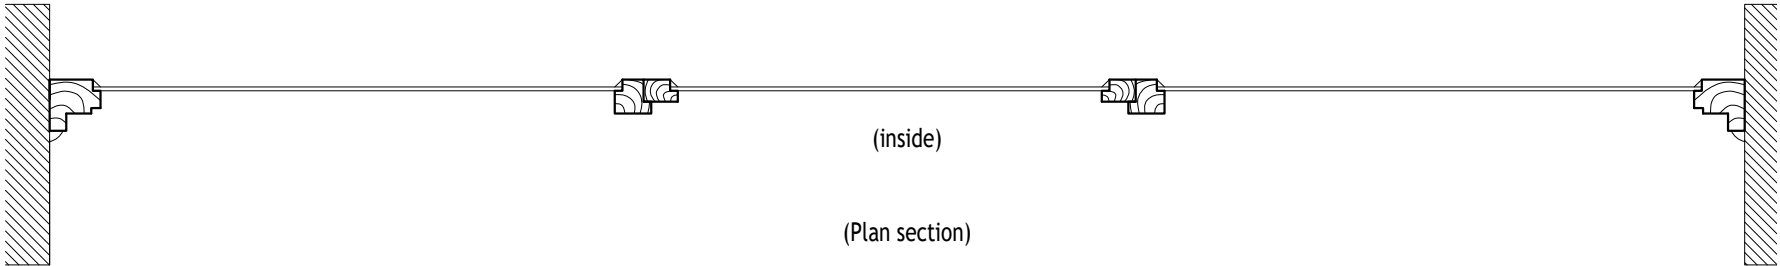

(Plan section)



EXISTING NON-ORIGINAL REPLACEMENT WOODEN

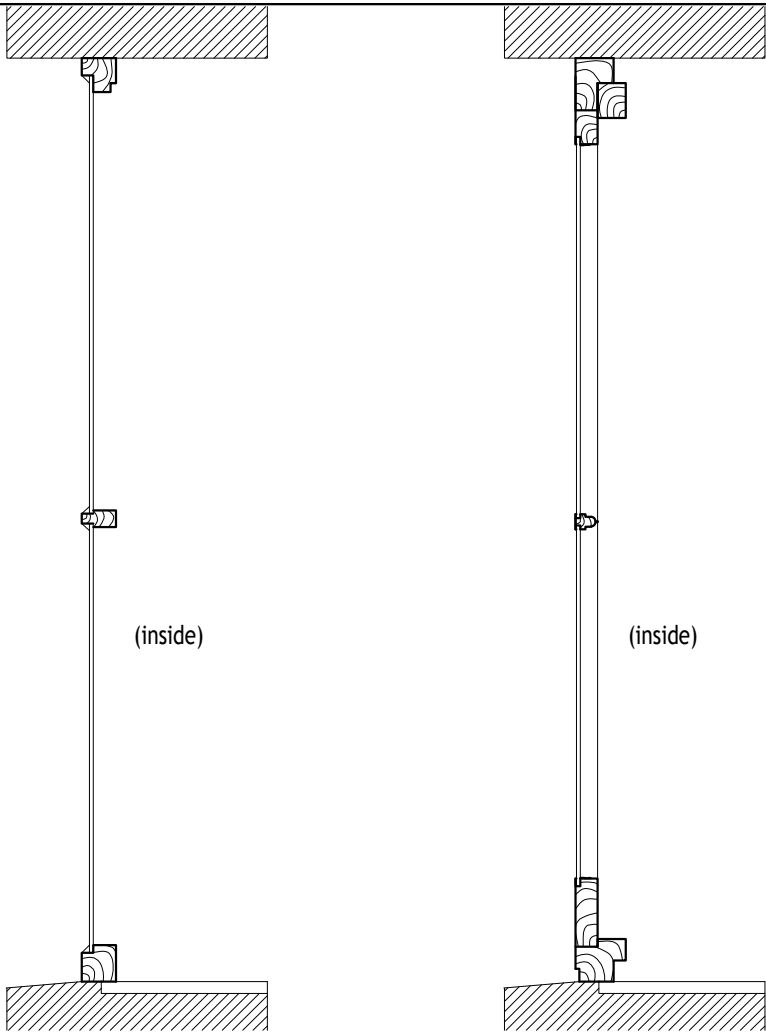

(Section outer frame)

(Section opening frame)

EXISTING WINDOW W07

(Scale 1:10)

|                                                                          |      |             |                                                                    |                                                             |                                                                      |
|--------------------------------------------------------------------------|------|-------------|--------------------------------------------------------------------|-------------------------------------------------------------|----------------------------------------------------------------------|
| A                                                                        |      |             | PMJ                                                                |                                                             |                                                                      |
| Rev.                                                                     | Date | Description | Drawn                                                              | Checked                                                     | Approved                                                             |
| Client:<br>MR D GILBERT                                                  |      |             | PMJ<br>PLANNING SERVICES<br>PLANNING PERMISSION DRAWING SPECIALIST |                                                             |                                                                      |
| Project Title:<br>BEAUFORT MANSIONS<br>TROWBRIDGE<br>WILTSHIRE. BA14 8GD |      |             | Scale at A3:<br>1:10<br>Drawn:<br>PMJ<br>Date:<br>MAR 2026         | Status:<br>PLANNING<br>Checked:<br>PMJ<br>Date:<br>MAR 2026 | CAD File Name:<br>00457/017<br>Approved:<br>PMJ<br>Date:<br>MAR 2026 |
| Drawing Title:<br>WINDOW W07<br>EXISTING                                 |      |             | Drawing No.:<br>00457/017                                          |                                                             | Revision:<br>-                                                       |