



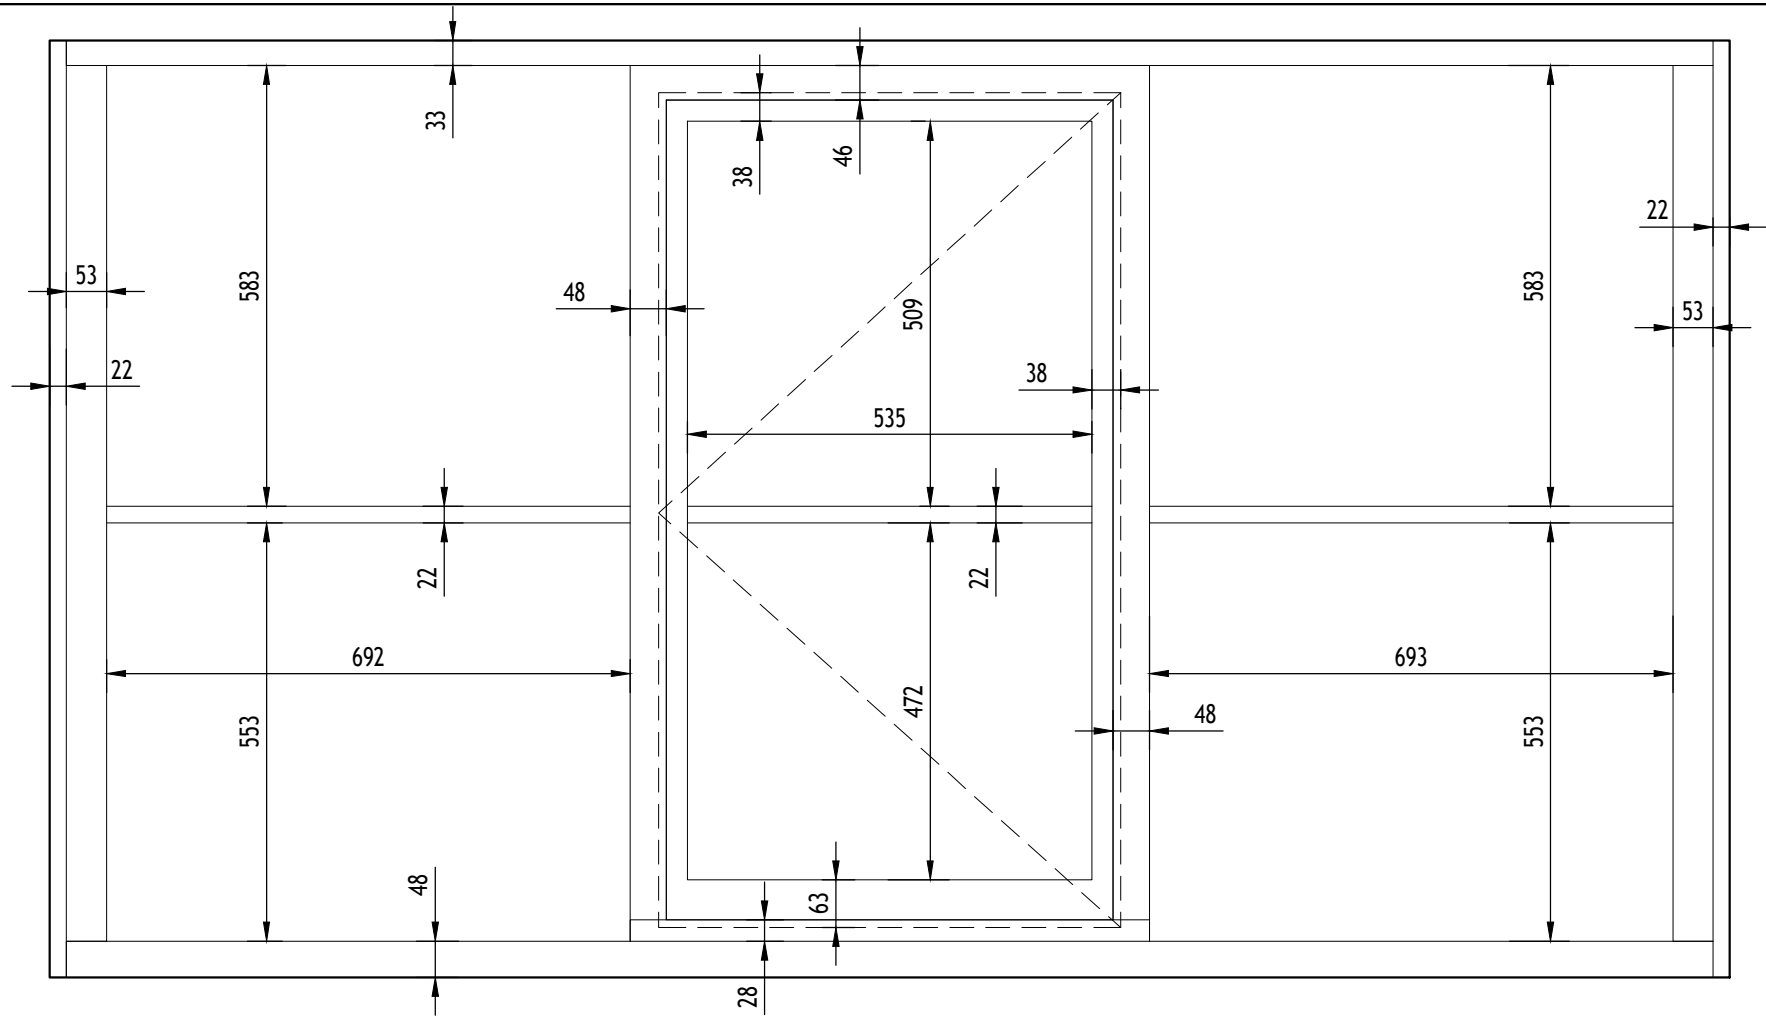


(Elevation proposed from inside)

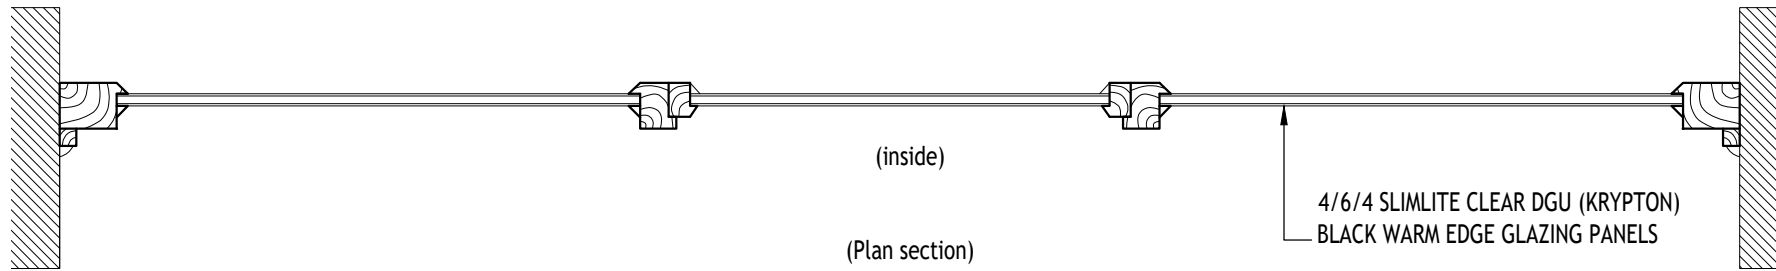


(inside)

(Plan section)

4/6/4 SLIMLITE CLEAR DGU (KRYPTON)
BLACK WARM EDGE GLAZING PANELS

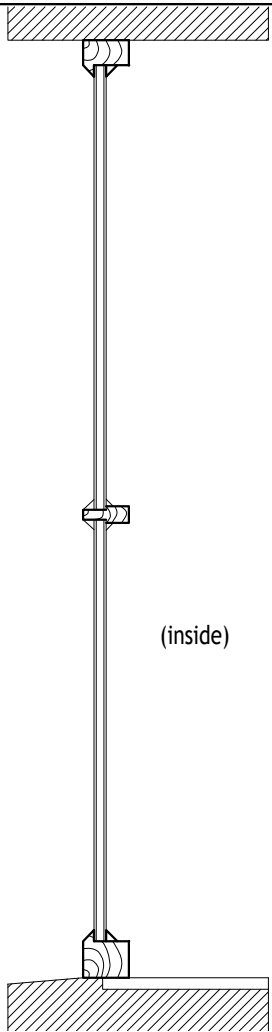

(Section outer frame)

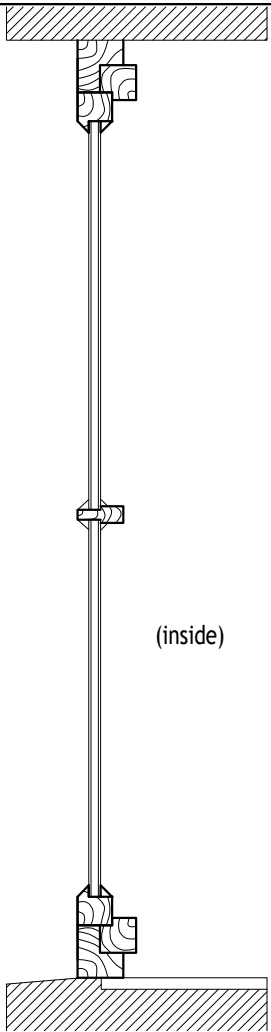

(Section opening frame)

PROPOSED WINDOW W01

(Scale 1:10)



THIS DRAWING IS COPYRIGHT AND SHALL NOT BE REPRODUCED WITHOUT CONSENT FROM PMJ PLANNING SERVICES. THIS DRAWING MAY BE SCALED FOR PLANNING PURPOSES ONLY.

A	-	-		PMJ	-
Rev.	Date	Description		Drawn	Checked
Client:			Approved		
MR D GILBERT			PMJ PLANNING SERVICES PLANNING PERMISSION DRAWING SPECIALIST		
Project Title:			Scale at A3:	Status:	CAD File Name:
BEAUFORT MANSIONS			1:10	PLANNING	00457/005
TROWBRIDGE			Drawn:	Checked:	Approved:
WILTSHIRE. BA14 8GD			PMJ	PMJ	PMJ
Drawing Title:			Date:	Date:	Date:
WINDOW W01			MAR 2026	MAR 2026	MAR 2026
PROPOSED			Drawing No.:		Revision:
			00457/005		-