




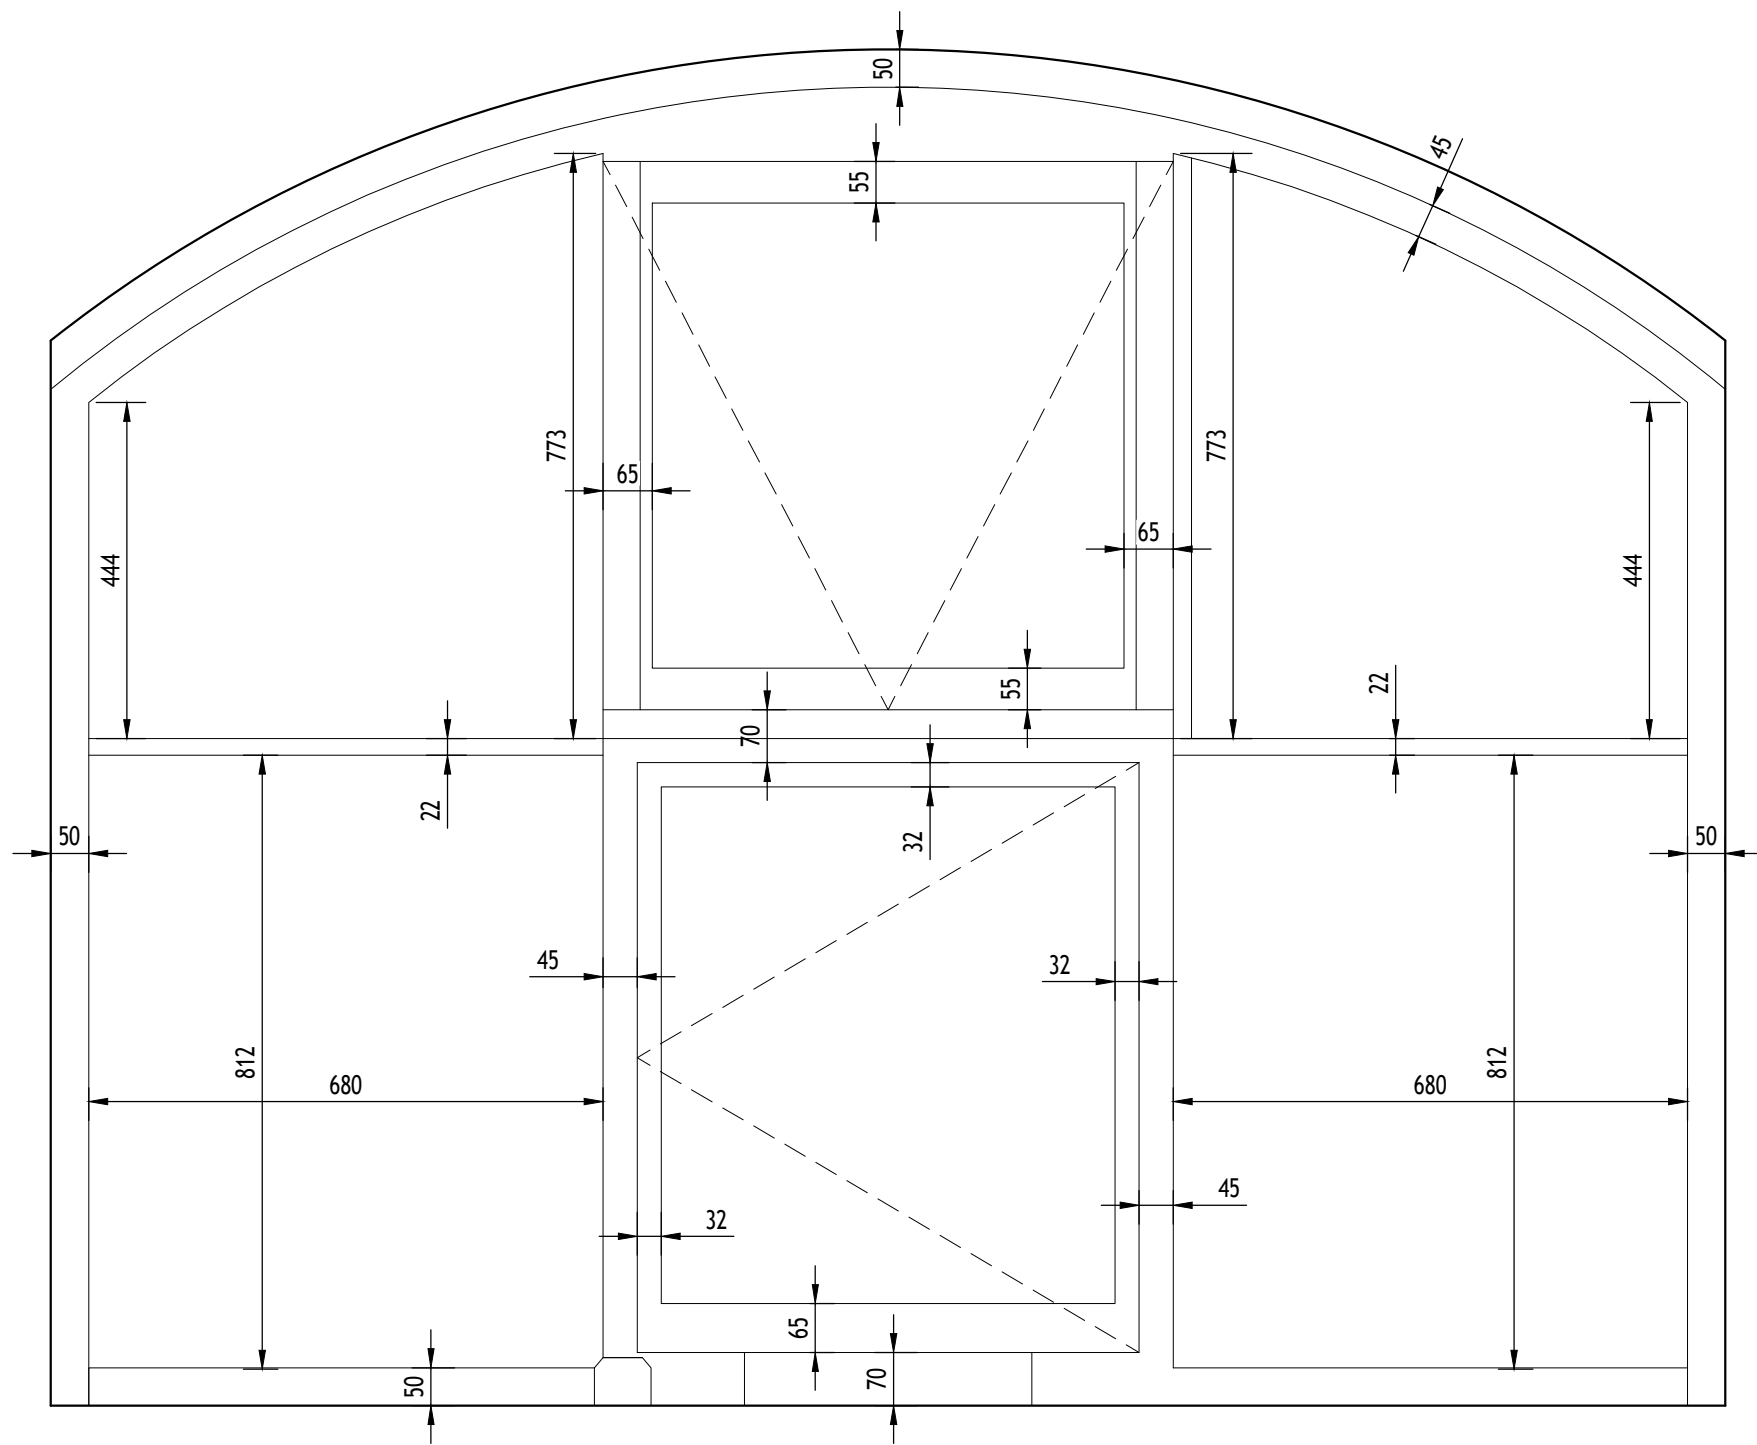

(Elevation measured from inside)

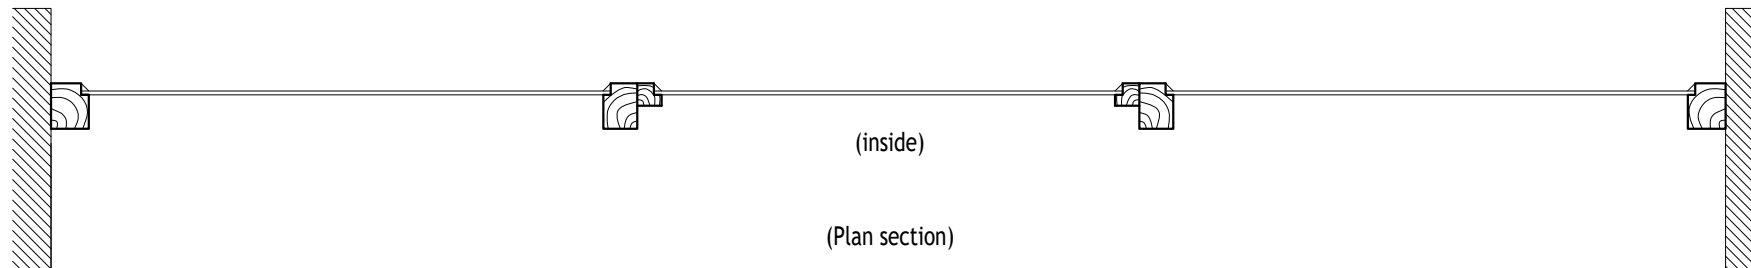


(Plan section)

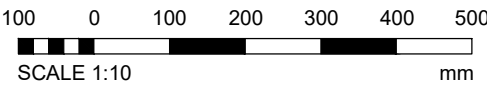


FOR EXISTING WINDOW
PHOTO REFER TO DRAWING
00457/014

EXISTING WINDOW W05
(Scale 1:10)

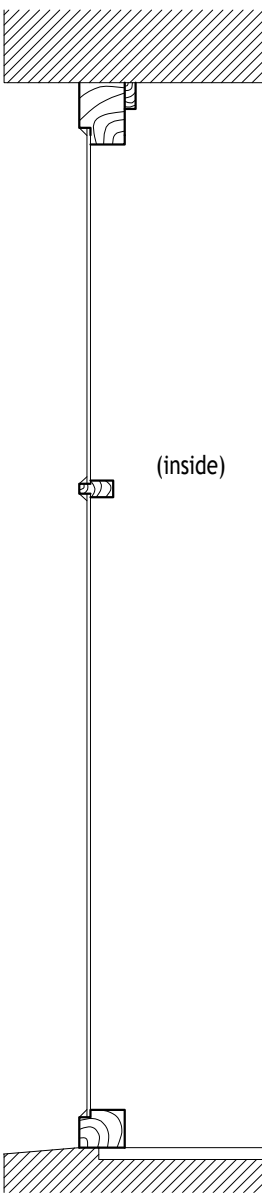

(Section outer frame)

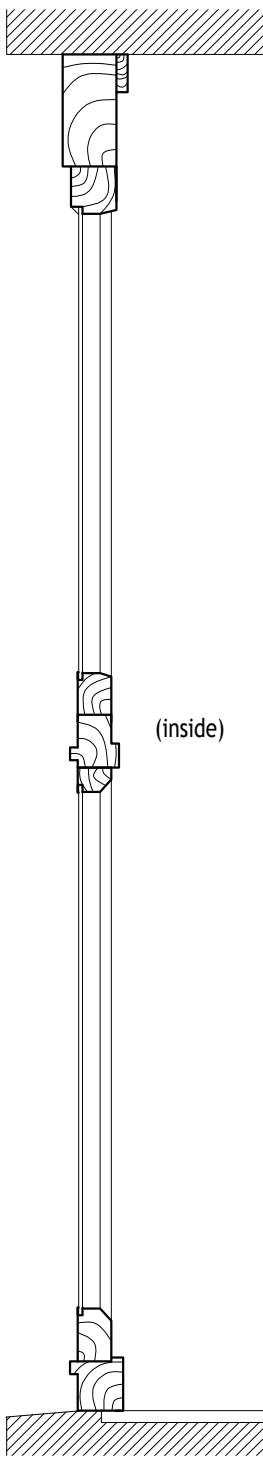

(Section opening frame)

A			PMJ		
Rev.	Date	Description	Drawn	Checked	Approved
Client: MR D GILBERT			PMJ PLANNING SERVICES PLANNING PERMISSION DRAWING SPECIALIST		
Project Title: BEAUFORT MANSIONS TROWBRIDGE WILTSHIRE. BA14 8GD			Scale at A3: 1:10 Drawn: PMJ Date: MAR 2026	Status: PLANNING Checked: PMJ Date: MAR 2026	CAD File Name: 00457/012 Approved: PMJ Date: MAR 2026
Drawing Title: WINDOW W05 EXISTING			Drawing No.: 00457/012		Revision: —