



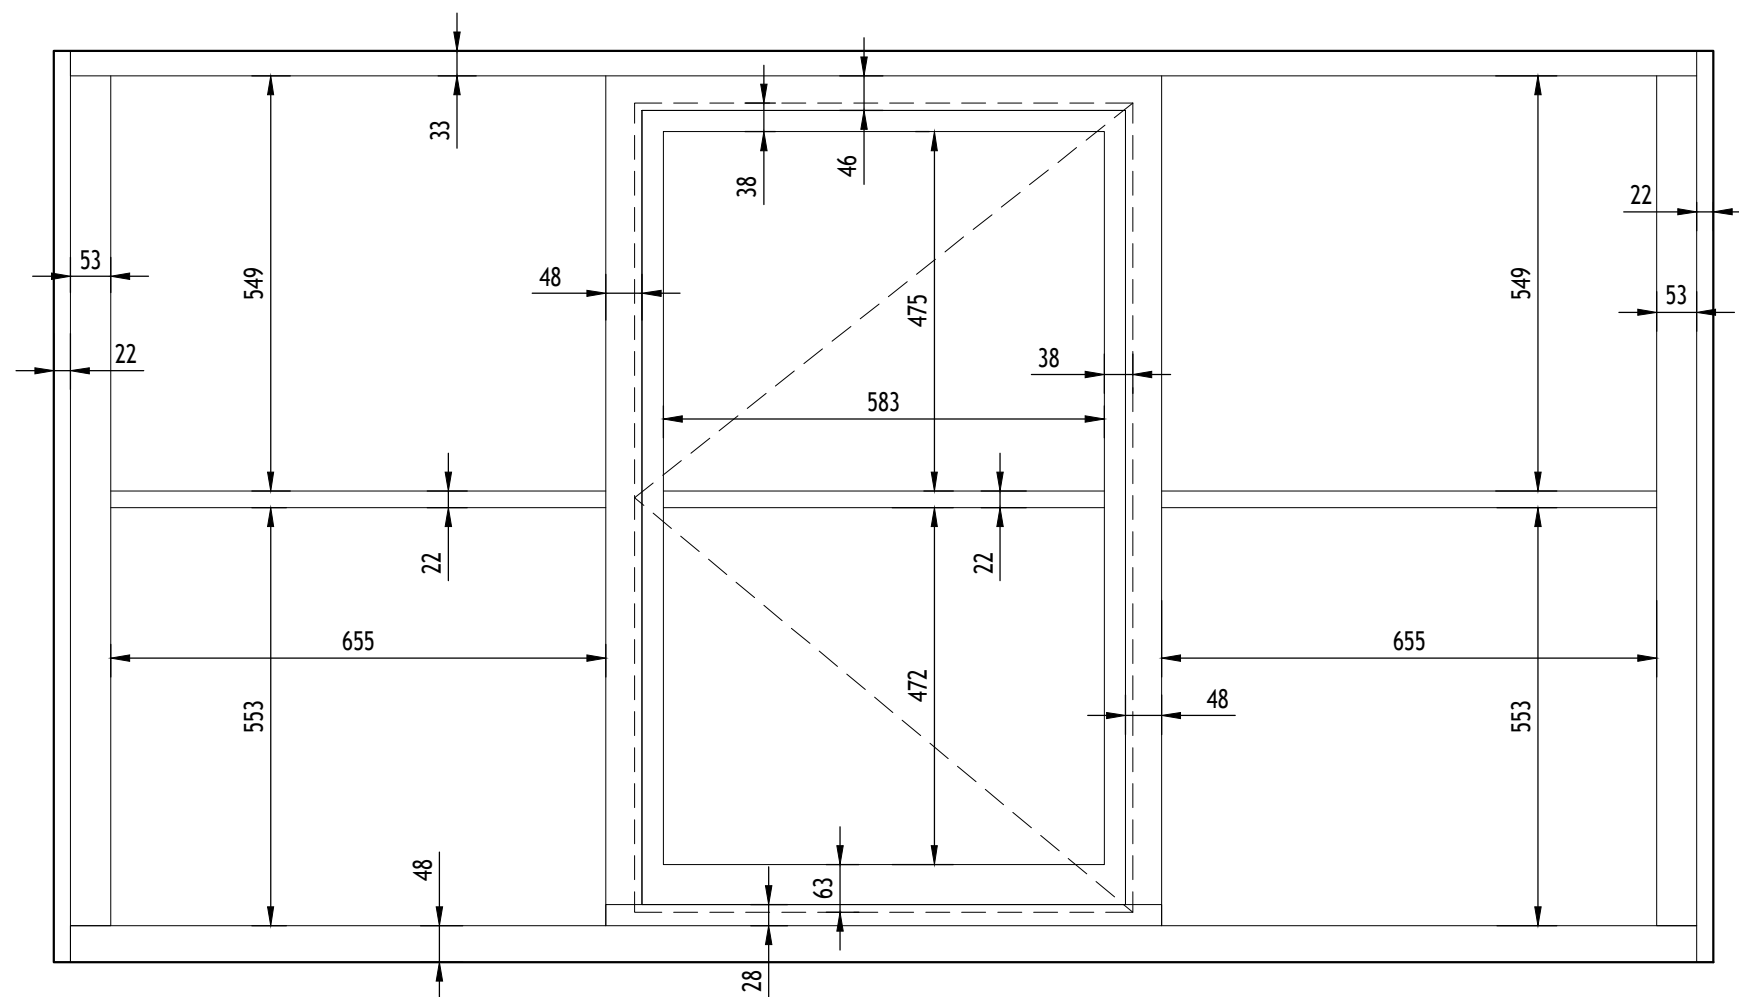

(Elevation proposed from inside)

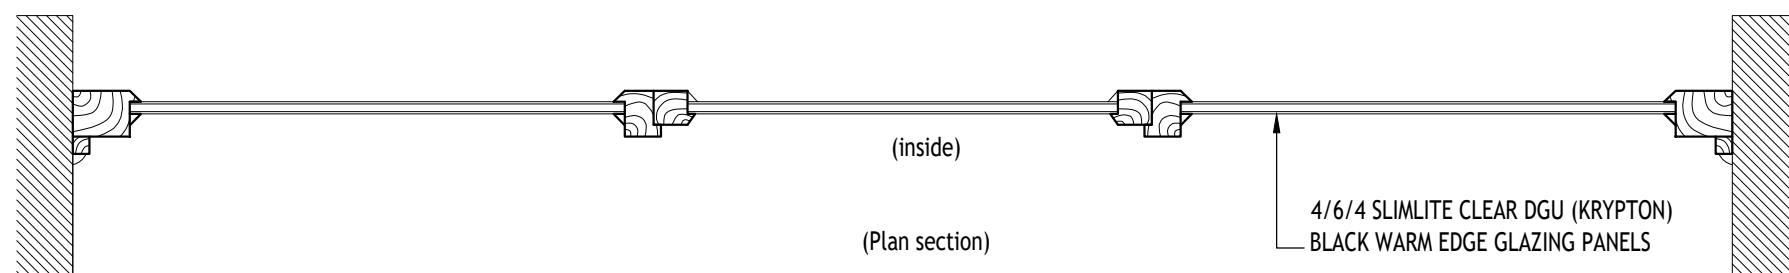


(Plan section)

4/6/4 SLIMLITE CLEAR DGU (KRYPTON)
— BLACK WARM EDGE GLAZING PANELS



THIS DRAWING IS COPYRIGHT AND SHALL NOT BE REPRODUCED WITHOUT CONSENT FROM PMJ PLANNING SERVICES. THIS DRAWING MAY BE SCALED FOR PLANNING PURPOSES ONLY.

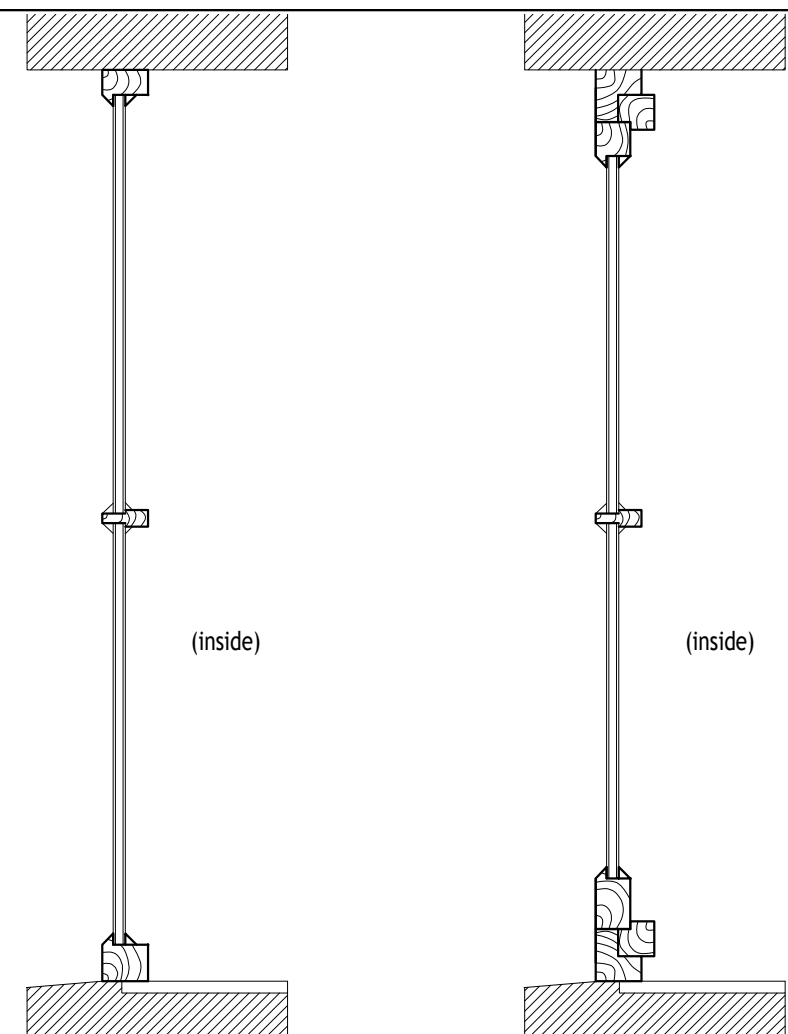

(Section outer frame)

(Section opening frame)

PROPOSED WINDOW W04

(Scale 1:10)

A	-	-		PMJ	-
Rev.	Date		Description	Drawn	Checked Approved
Client:			MR D GILBERT PMJ PLANNING SERVICES PLANNING PERMISSION DRAWING SPECIALIST		
Project Title:			Scale at A3:	Status:	CAD File Name:
BEAUFORT MANSIONS			1:10	PLANNING	00457/011
TROWBRIDGE			Drawn:	Checked:	Approved:
WILTSHIRE. BA14 8GD			PMJ	PMJ	PMJ
Drawing Title:			Date:	Date:	Date:
WINDOW W04			MAR 2026	MAR 2026	MAR 2026
PROPOSED			Drawing No.:		Revision:
			00457/011		-