
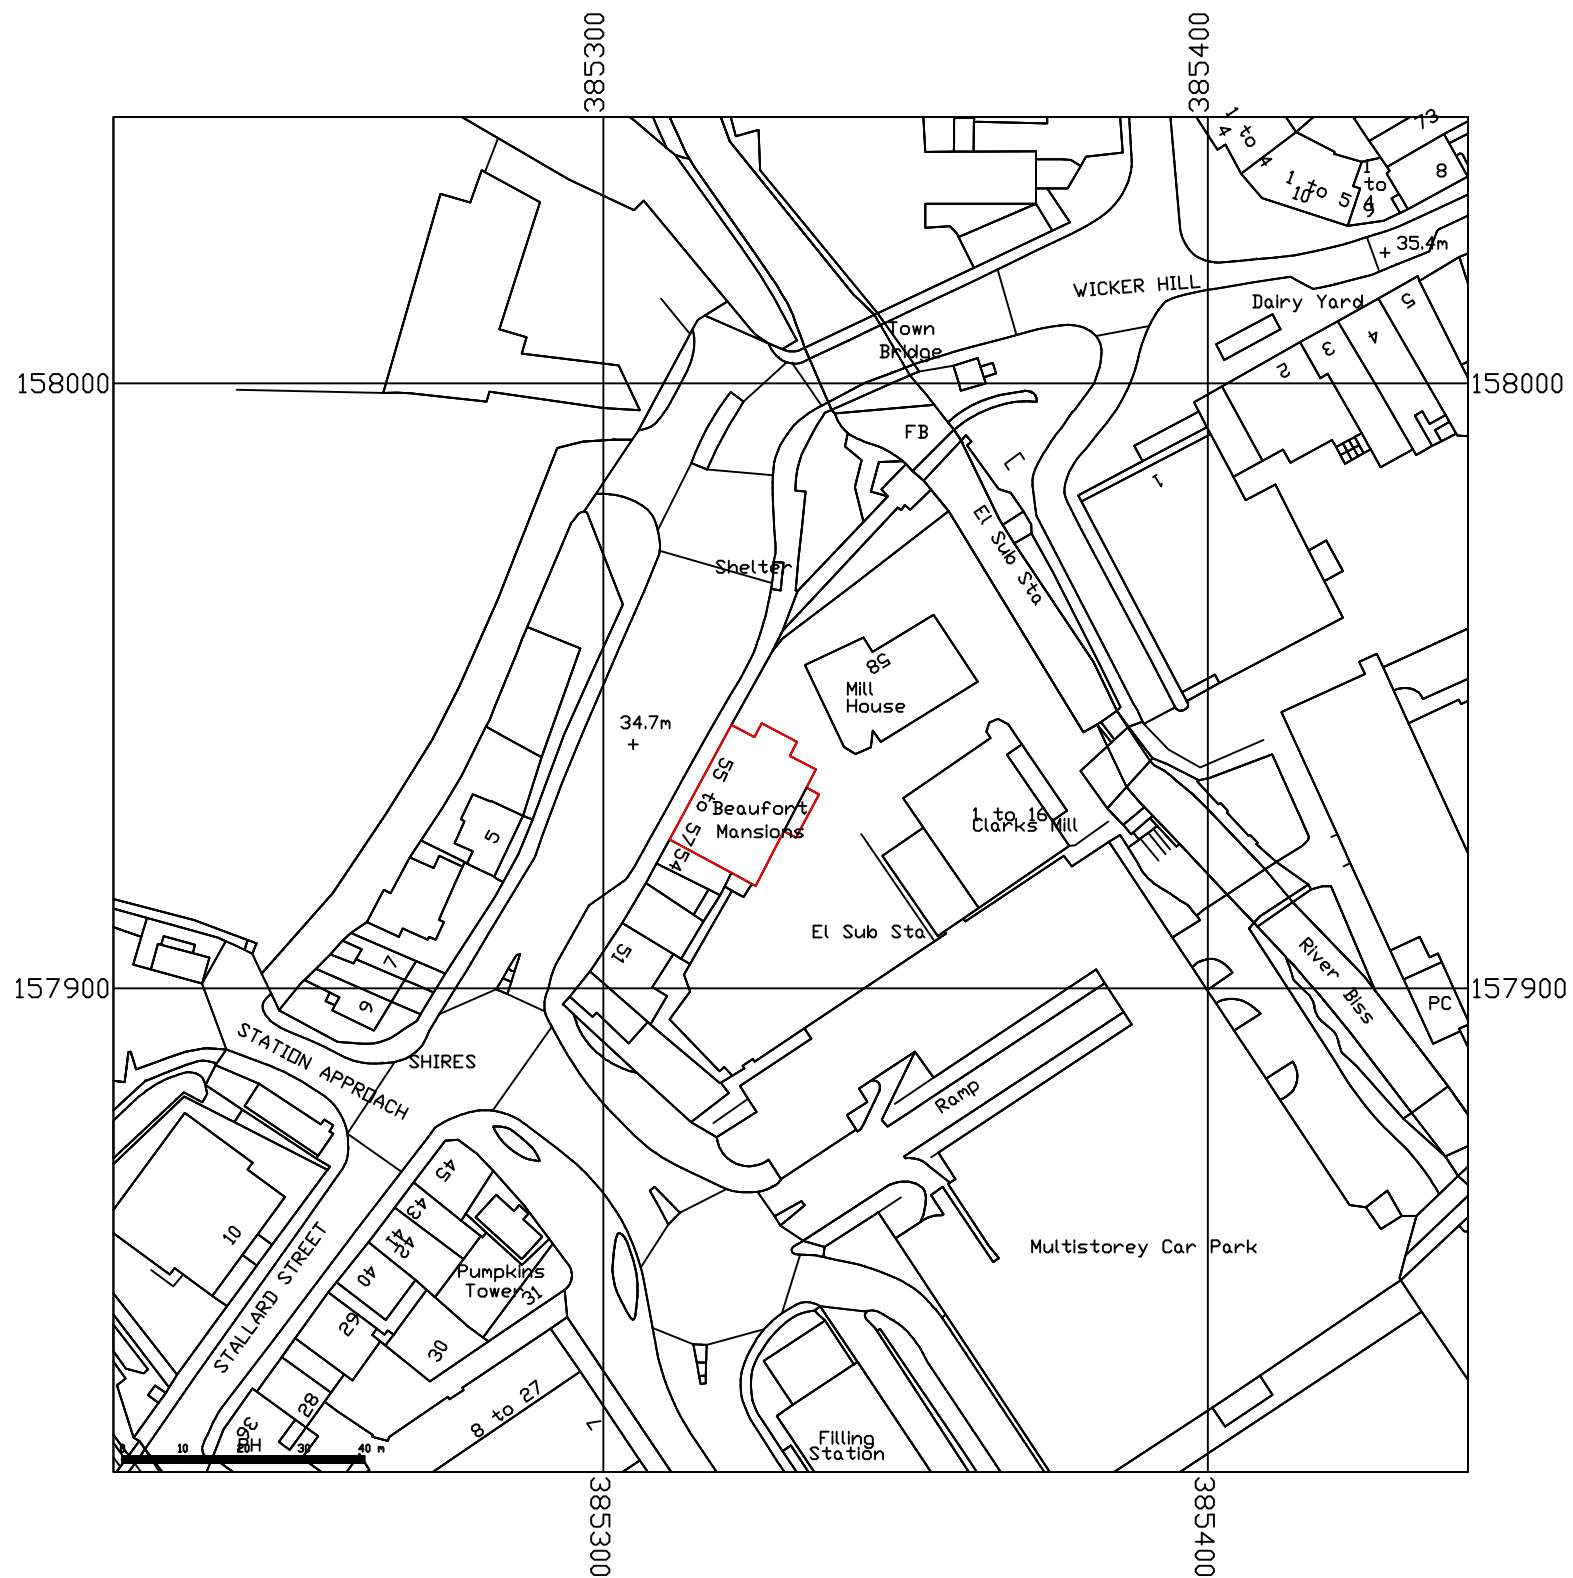


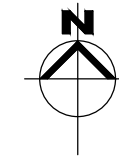

10 0 10 20 30 40 50
SCALE 1:1250 m

THIS DRAWING IS COPYRIGHT AND SHALL NOT BE REPRODUCED WITHOUT CONSENT FROM PMJ PLANNING SERVICES. THIS DRAWING MAY BE SCALED FOR PLANNING PURPOSES ONLY.

A		-	-	PMJ	-	-
Rev.	Date	Description			Drawn	Checked
Client:		MR D GILBERT			PMJ PLANNING SERVICES PLANNING PERMISSION DRAWING SPECIALIST	
Project Title:		BEAUFORT MANSIONS TROWBRIDGE WILTSHIRE. BA14 8GD			Scale at A3: 1:1250 Drawn: PMJ Date: MAR 2026	Status: PLANNING Checked: PMJ Date: MAR 2026
Drawing Title:		LOCATION PLAN			CAD File Name: 00457/100 Approved: PMJ Date: MAR 2026	Revision: 00457/100 -