


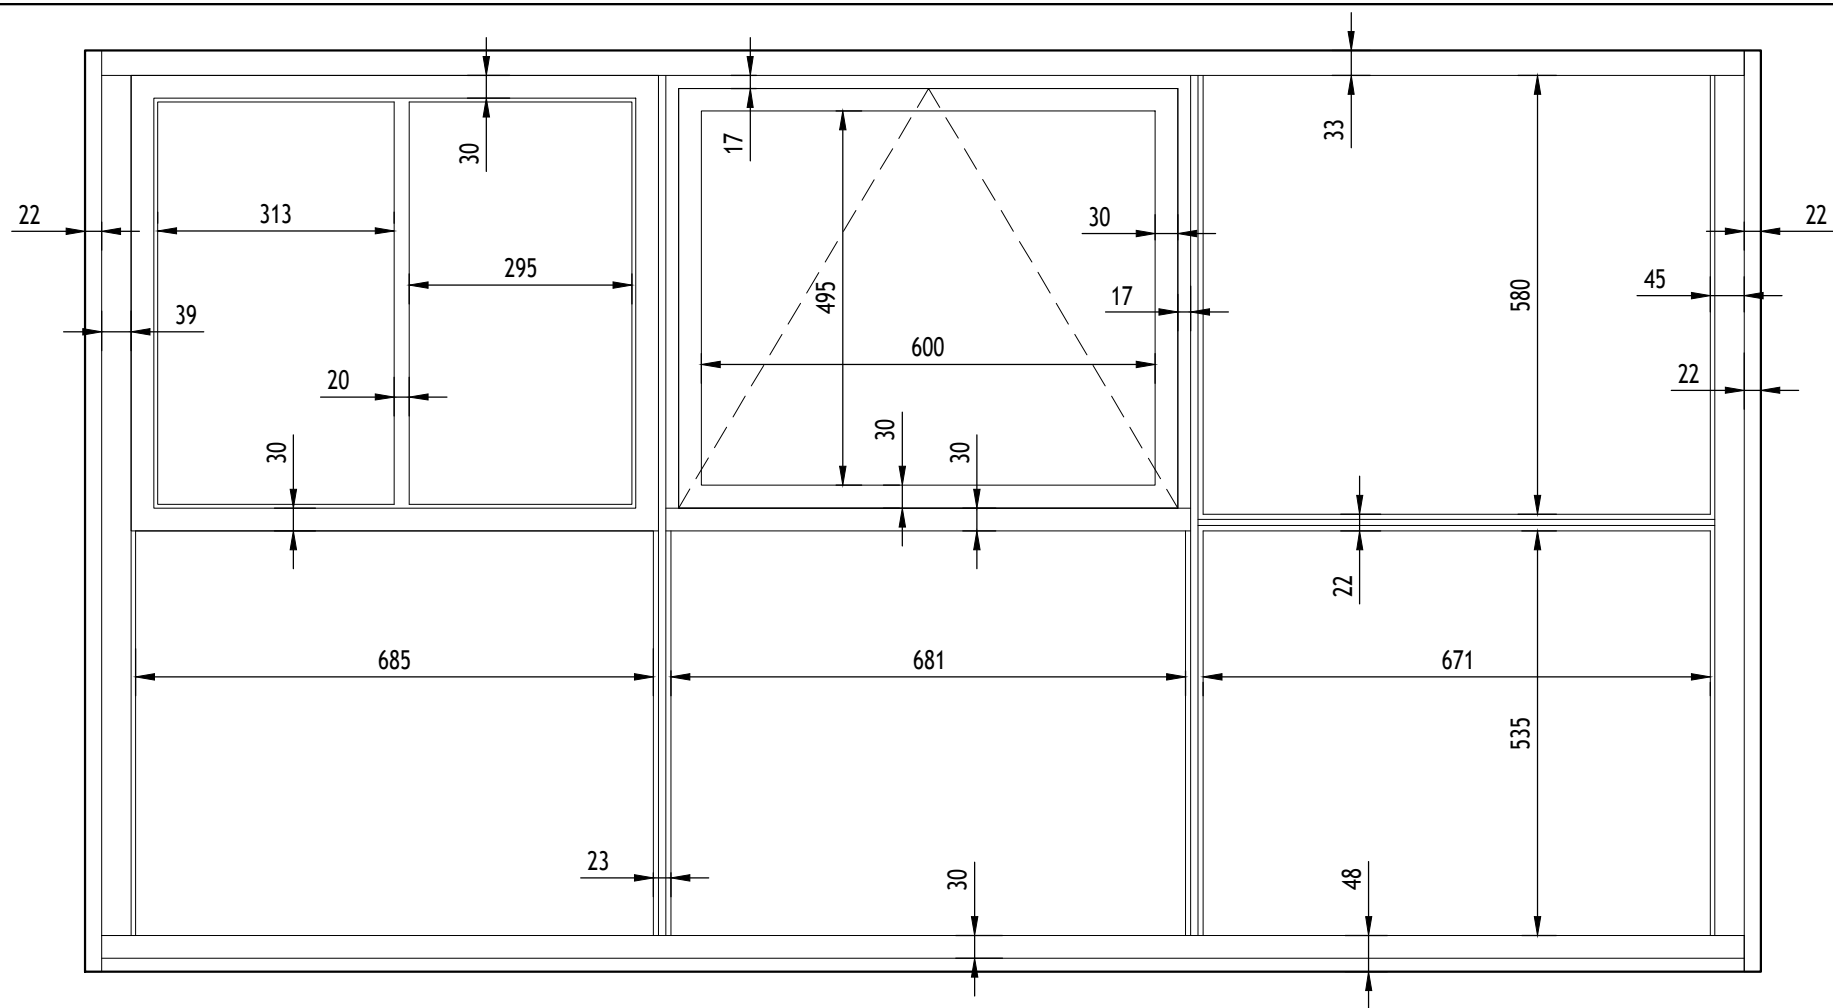


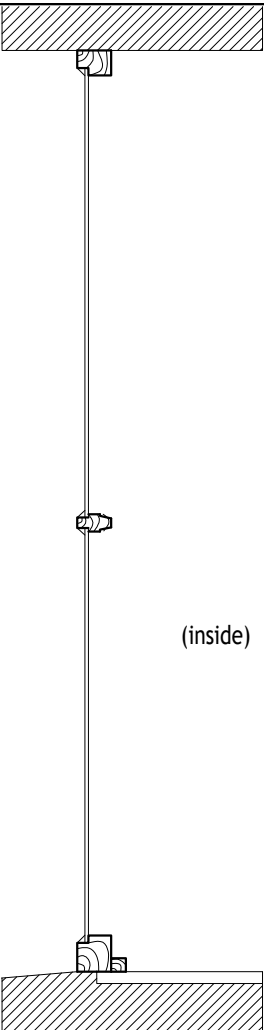

(Elevation measured from inside)

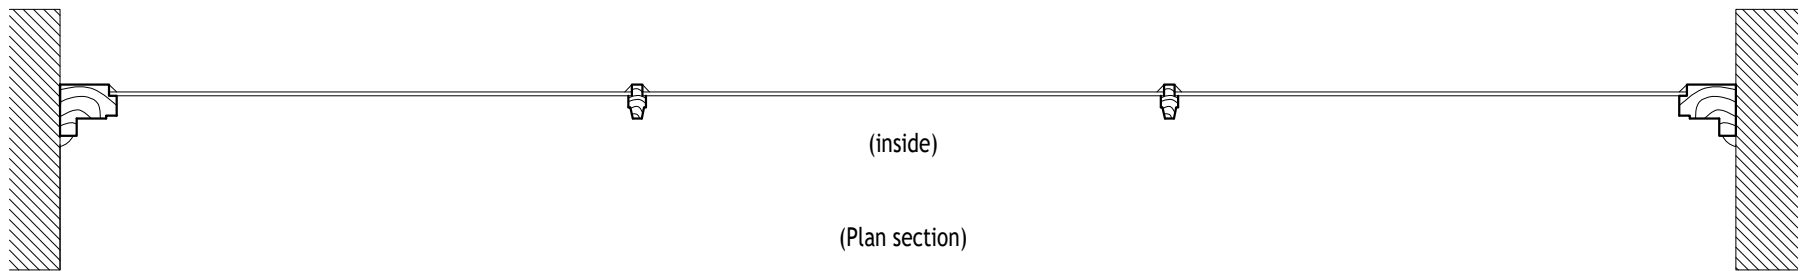


(Section outer frame)

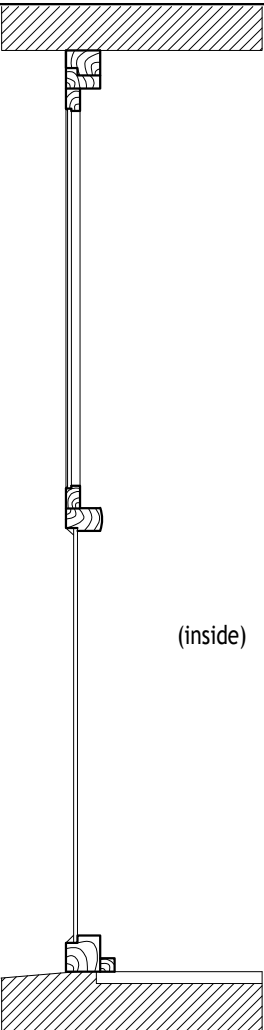

(Section opening frame)

EXISTING WINDOW W03

(Scale 1:10)

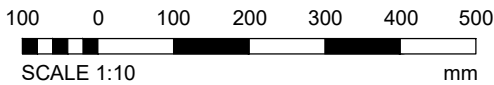

EXISTING NON-ORIGINAL REPLACEMENT WOODEN
POOR STATE OF REPAIR, ROTTEN FROM THE OUTSIDE



THIS DRAWING IS COPYRIGHT AND SHALL NOT BE REPRODUCED WITHOUT CONSENT FROM PMJ PLANNING SERVICES. THIS DRAWING MAY BE SCALED FOR PLANNING PURPOSES ONLY.

Rev.	Date	Description	Drawn	Checked	Approved
A	-	-	PMJ	-	-
Client: MR D GILBERT			PMJ PLANNING SERVICES PLANNING PERMISSION DRAWING SPECIALIST		
Project Title: BEAUFORT MANSIONS TROWBRIDGE WILTSHIRE. BA14 8GD			Scale at A3: 1:10 Drawn: PMJ Date: MAR 2026	Status: PLANNING Checked: PMJ Date: MAR 2026	CAD File Name: 00457/008 Approved: PMJ Date: MAR 2026
Drawing Title: WINDOW W03 EXISTING			Drawing No.: 00457/008		Revision: -