



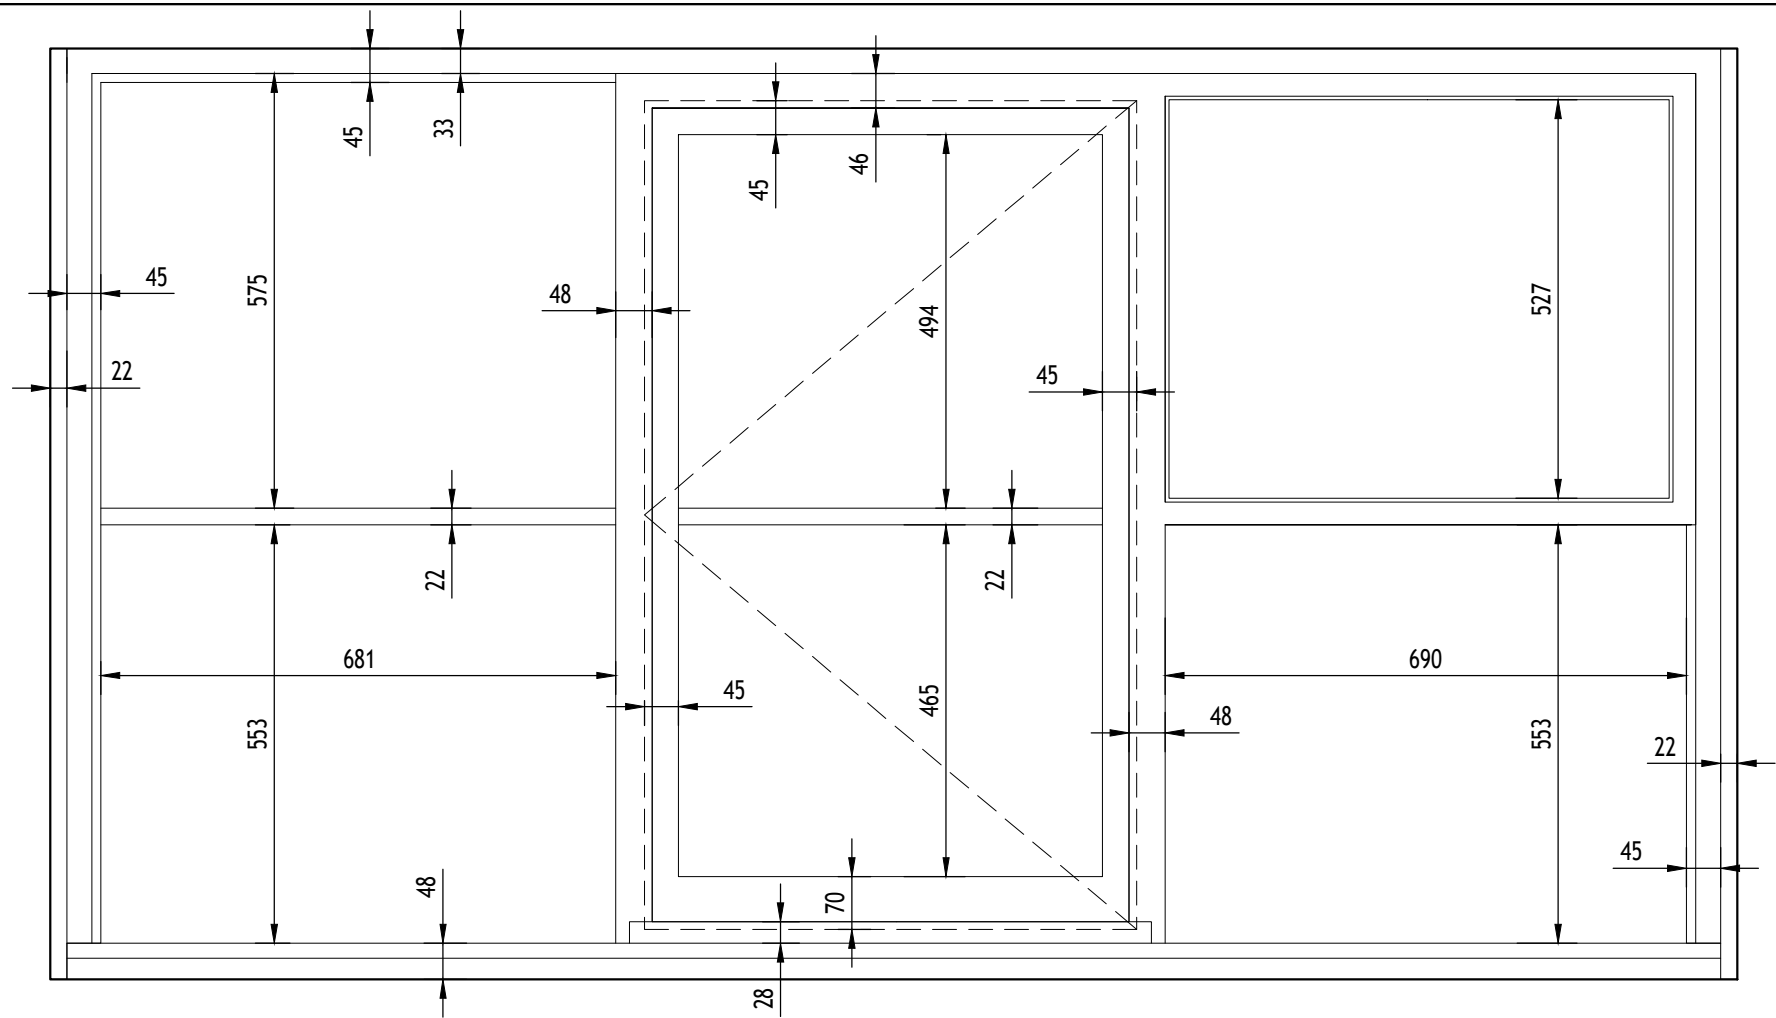


(Elevation proposed from inside)

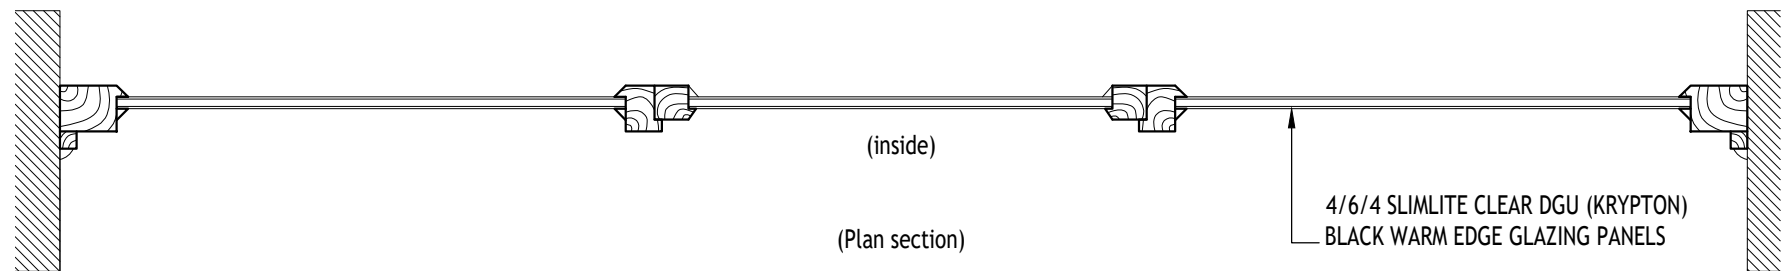


(inside)

(Plan section)

4/6/4 SLIMLITE CLEAR DGU (KRYPTON)
BLACK WARM EDGE GLAZING PANELS

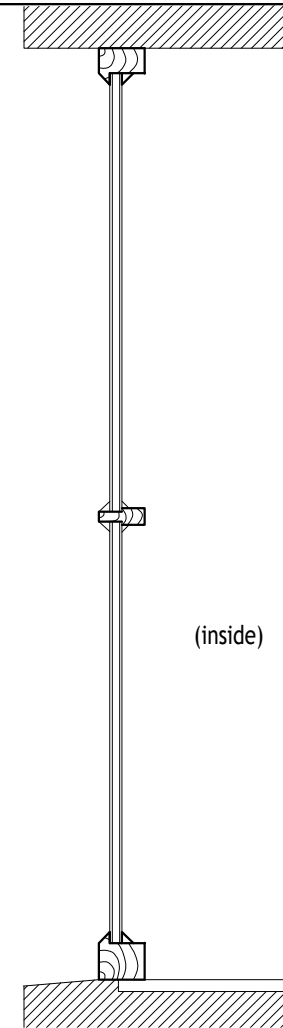


(Section outer frame)

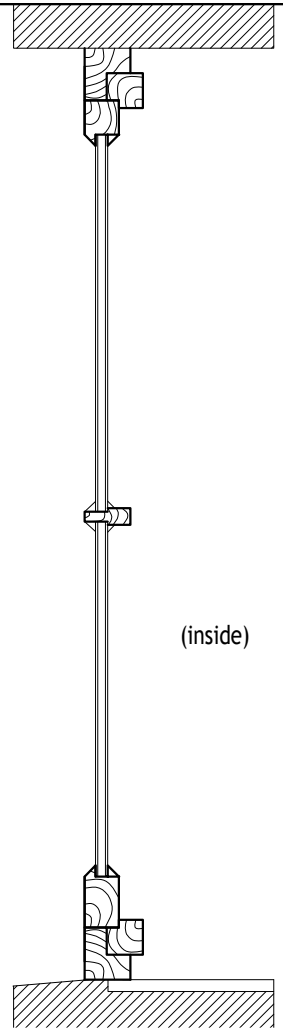

(Section opening frame)

PROPOSED WINDOW W08

(Scale 1:10)

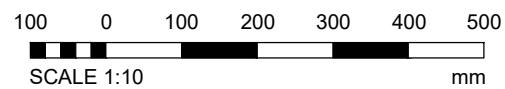

THIS DRAWING IS COPYRIGHT AND SHALL NOT BE REPRODUCED WITHOUT CONSENT FROM PMJ PLANNING SERVICES. THIS DRAWING MAY BE SCALED FOR PLANNING PURPOSES ONLY.

A		-	-	PMJ	-	-
Rev.	Date	Description			Drawn	Checked
Client:				PMJ PLANNING SERVICES PLANNING PERMISSION DRAWING SPECIALIST		
Project Title:				Scale at A3:	Status:	CAD File Name:
BEAUFORT MANSIONS				1:10	PLANNING	00457/020
TROWBRIDGE				Drawn:	Checked:	Approved:
WILTSHIRE. BA14 8GD				PMJ	PMJ	PMJ
Drawing Title:				Date:	Date:	Date:
WINDOW W08				MAR 2026	MAR 2026	MAR 2026
Drawing No.:				Revision:		
PROPOSED				00457/020		-