




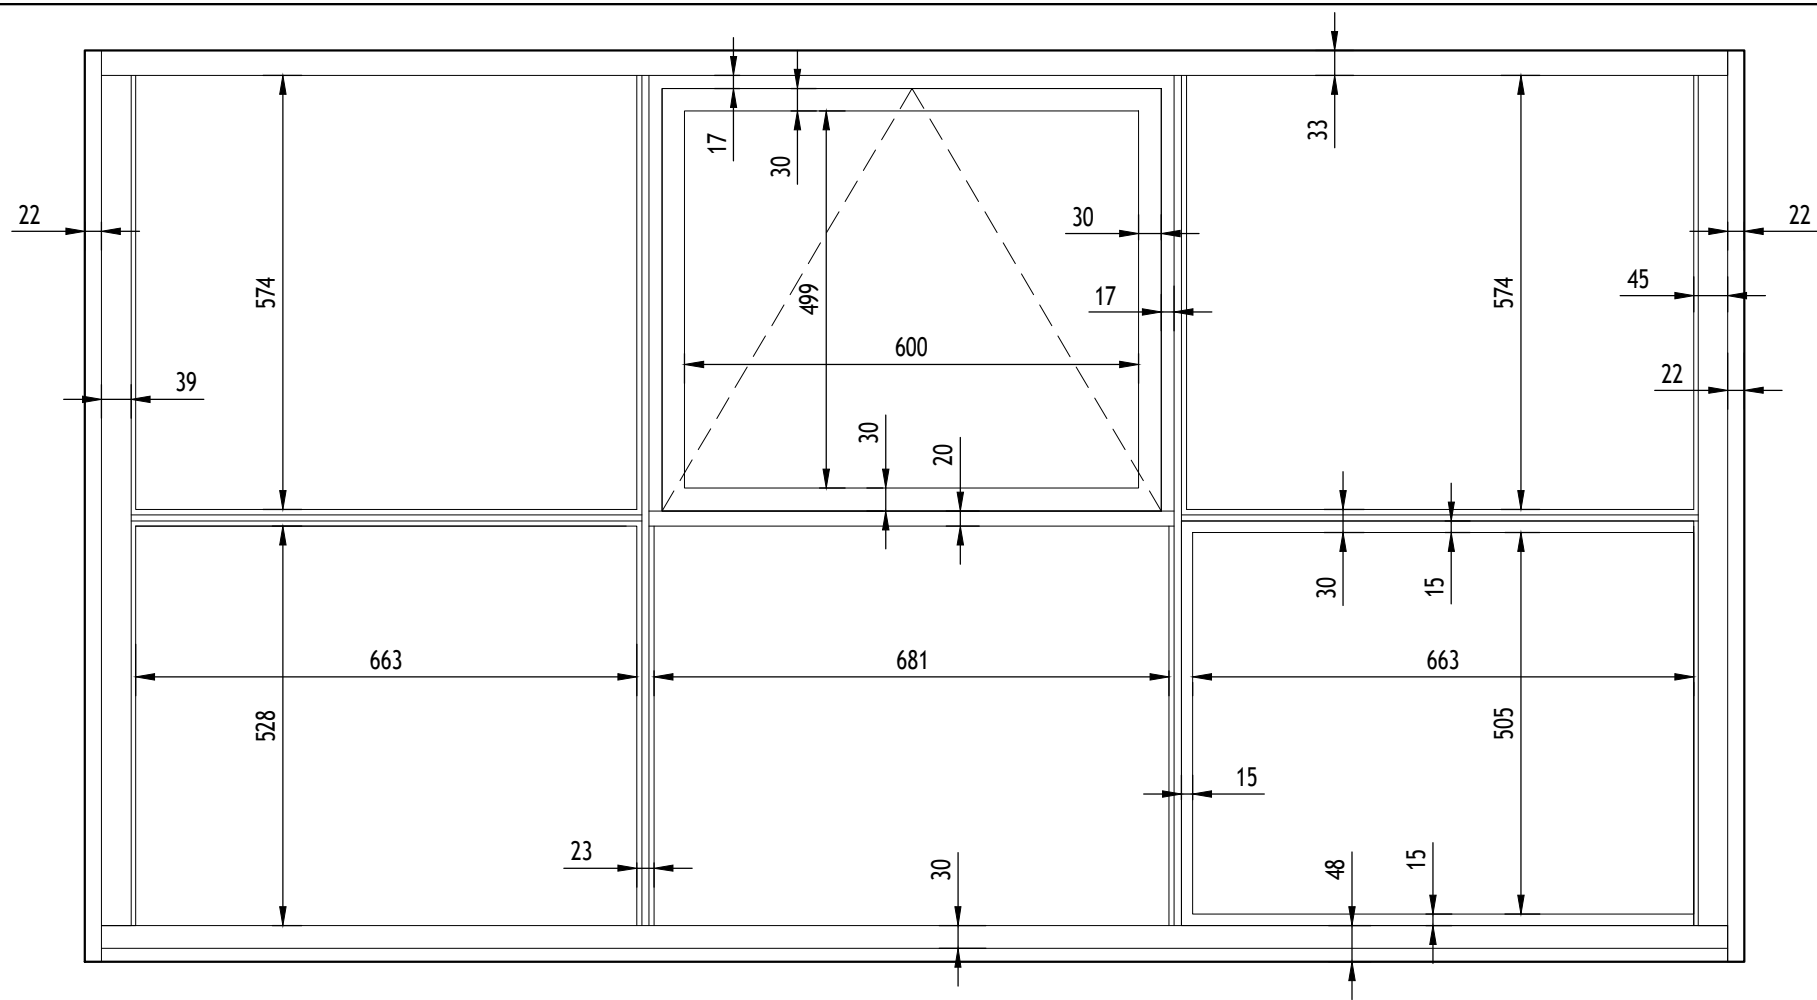


(Elevation measured from inside)

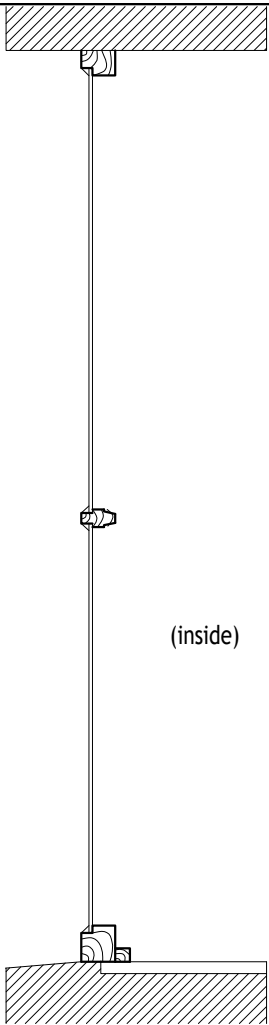

(Section outer frame)

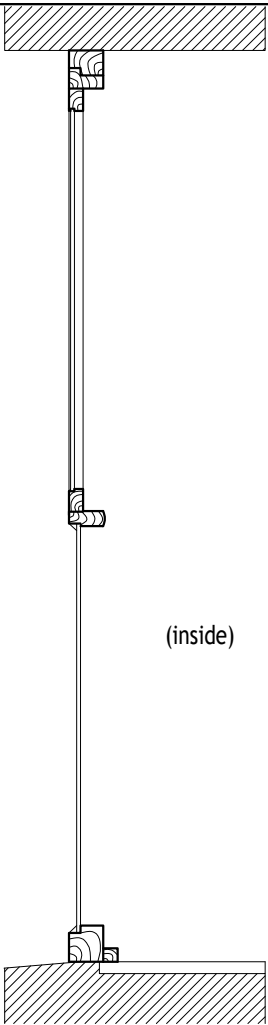

(Section opening frame)

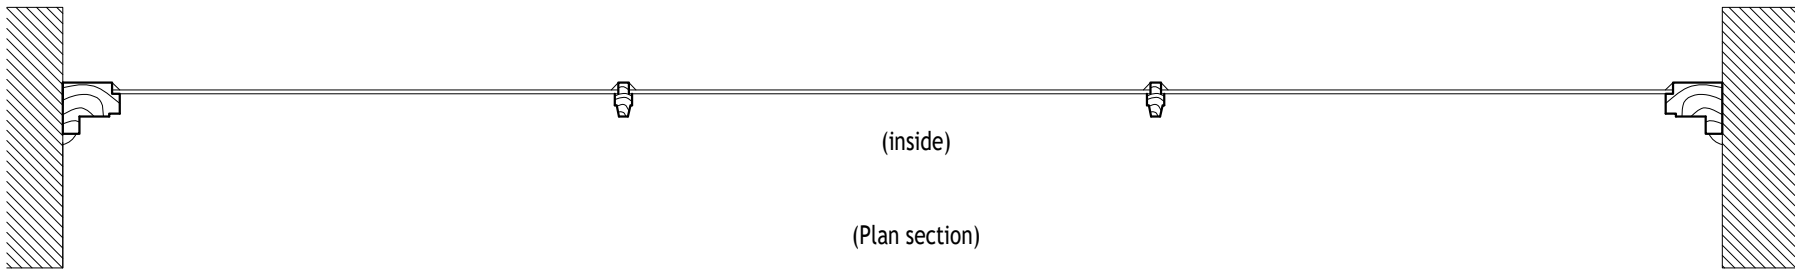

(inside)

(Plan section)



EXISTING NON-ORIGINAL REPLACEMENT WOODEN
POOR STATE OF REPAIR, ROTTEN FROM THE OUTSIDE



EXISTING WINDOW W04

(Scale 1:10)

A			PMJ		
Rev.	Date	Description	Drawn	Checked	Approved
Client: MR D GILBERT			PMJ PLANNING SERVICES PLANNING PERMISSION DRAWING SPECIALIST		
Project Title: BEAUFORT MANSIONS TROWBRIDGE WILTSHIRE. BA14 8GD			Scale at A3: 1:10 Drawn: PMJ Date: MAR 2026	Status: PLANNING Checked: PMJ Date: MAR 2026	CAD File Name: 00457/010 Approved: PMJ Date: MAR 2026
Drawing Title: WINDOW W04 EXISTING			Drawing No.: 00457/010		Revision: -