



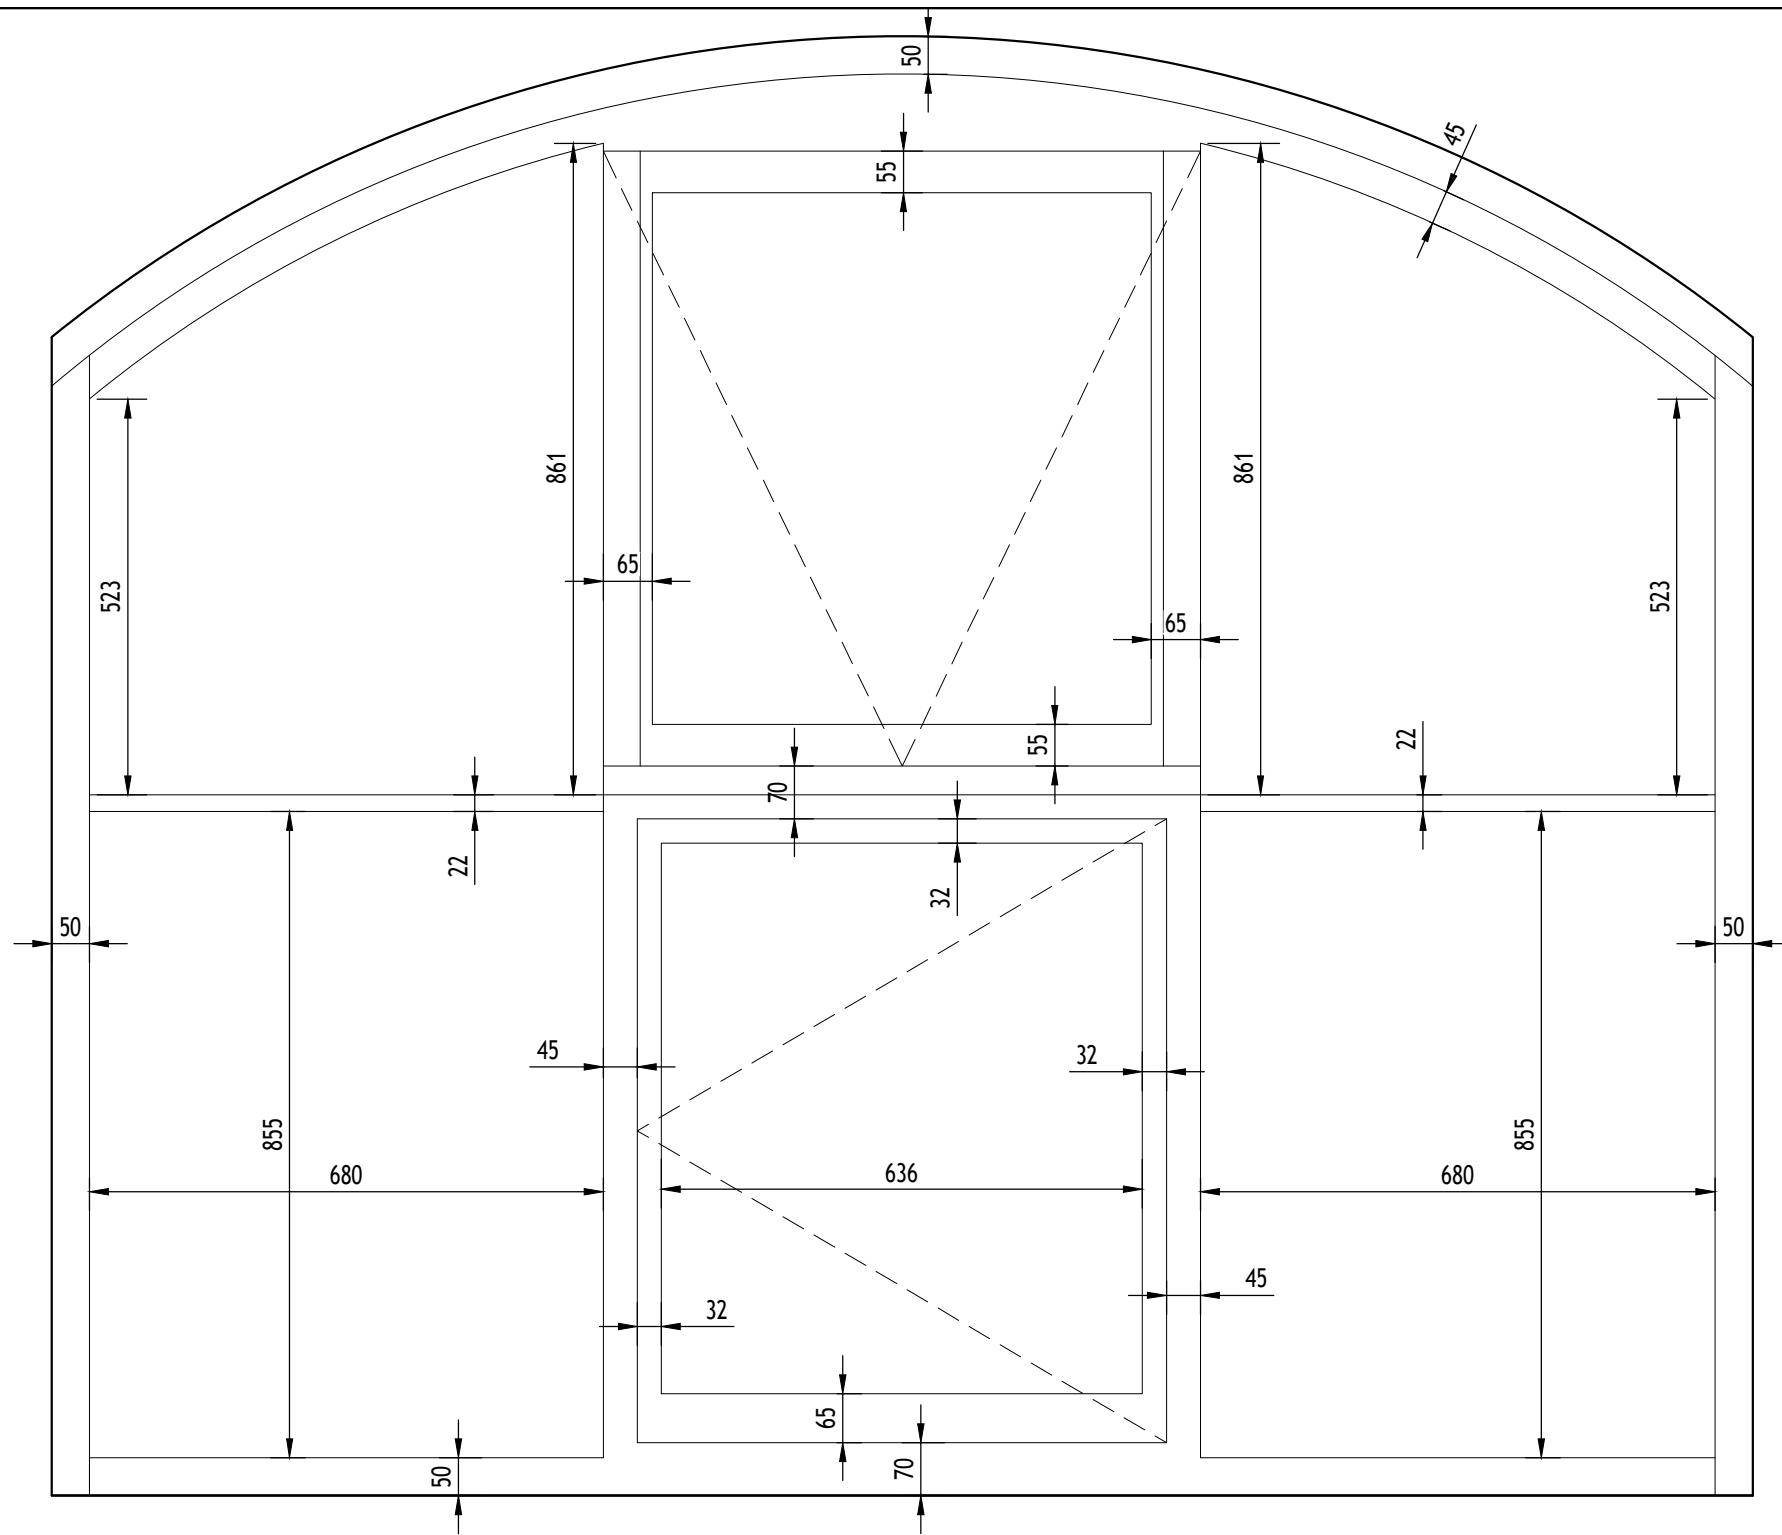

(Elevation proposed from inside)

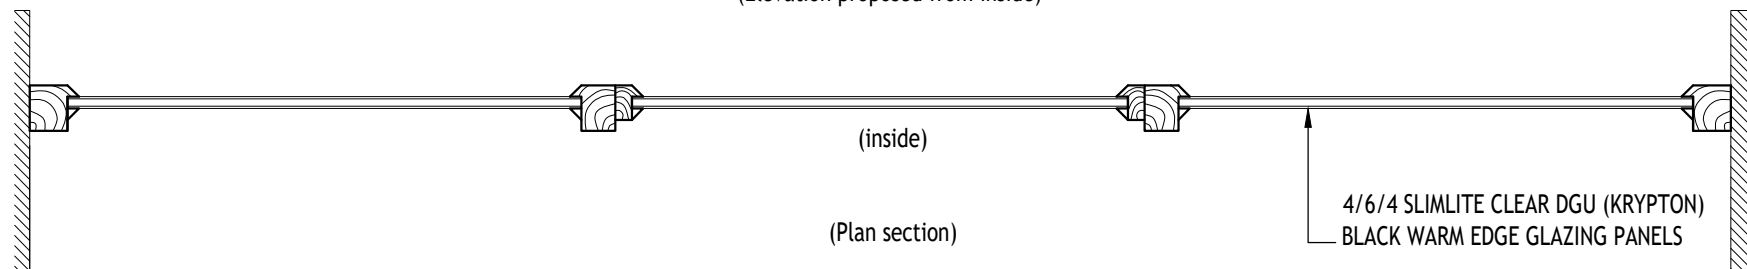

(inside)


(Plan section)

4/6/4 SLIMLITE CLEAR DGU (KRYPTON)
BLACK WARM EDGE GLAZING PANELS




PROPOSED WINDOW W06

(Scale 1:10)

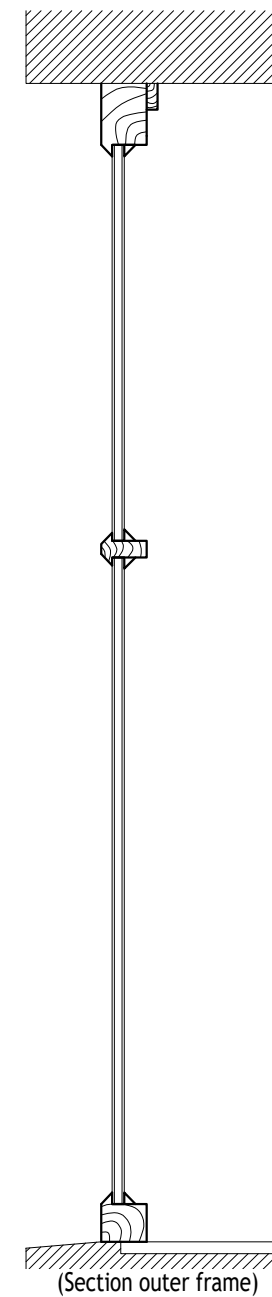

(Section outer frame)

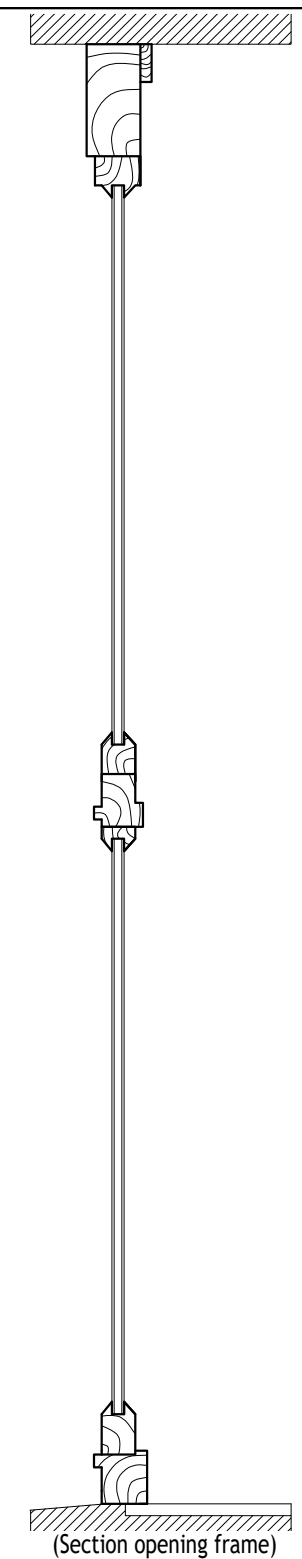

(Section opening frame)

Rev.	Date	Description	Drawn	Checked	Approved
A	-	-	PMJ	-	-
Client: MR D GILBERT			PMJ PLANNING SERVICES PLANNING PERMISSION DRAWING SPECIALIST		
Project Title: BEAUFORT MANSIONS TROWBRIDGE WILTSHIRE. BA14 8GD			Scale at A3: 1:10 Drawn: PMJ Date: MAR 2026	Status: PLANNING Checked: PMJ Date: MAR 2026	CAD File Name: 00457/016 Approved: PMJ Date: MAR 2026
Drawing Title: WINDOW W06 PROPOSED			Drawing No.: 00457/016 Revision: -		