




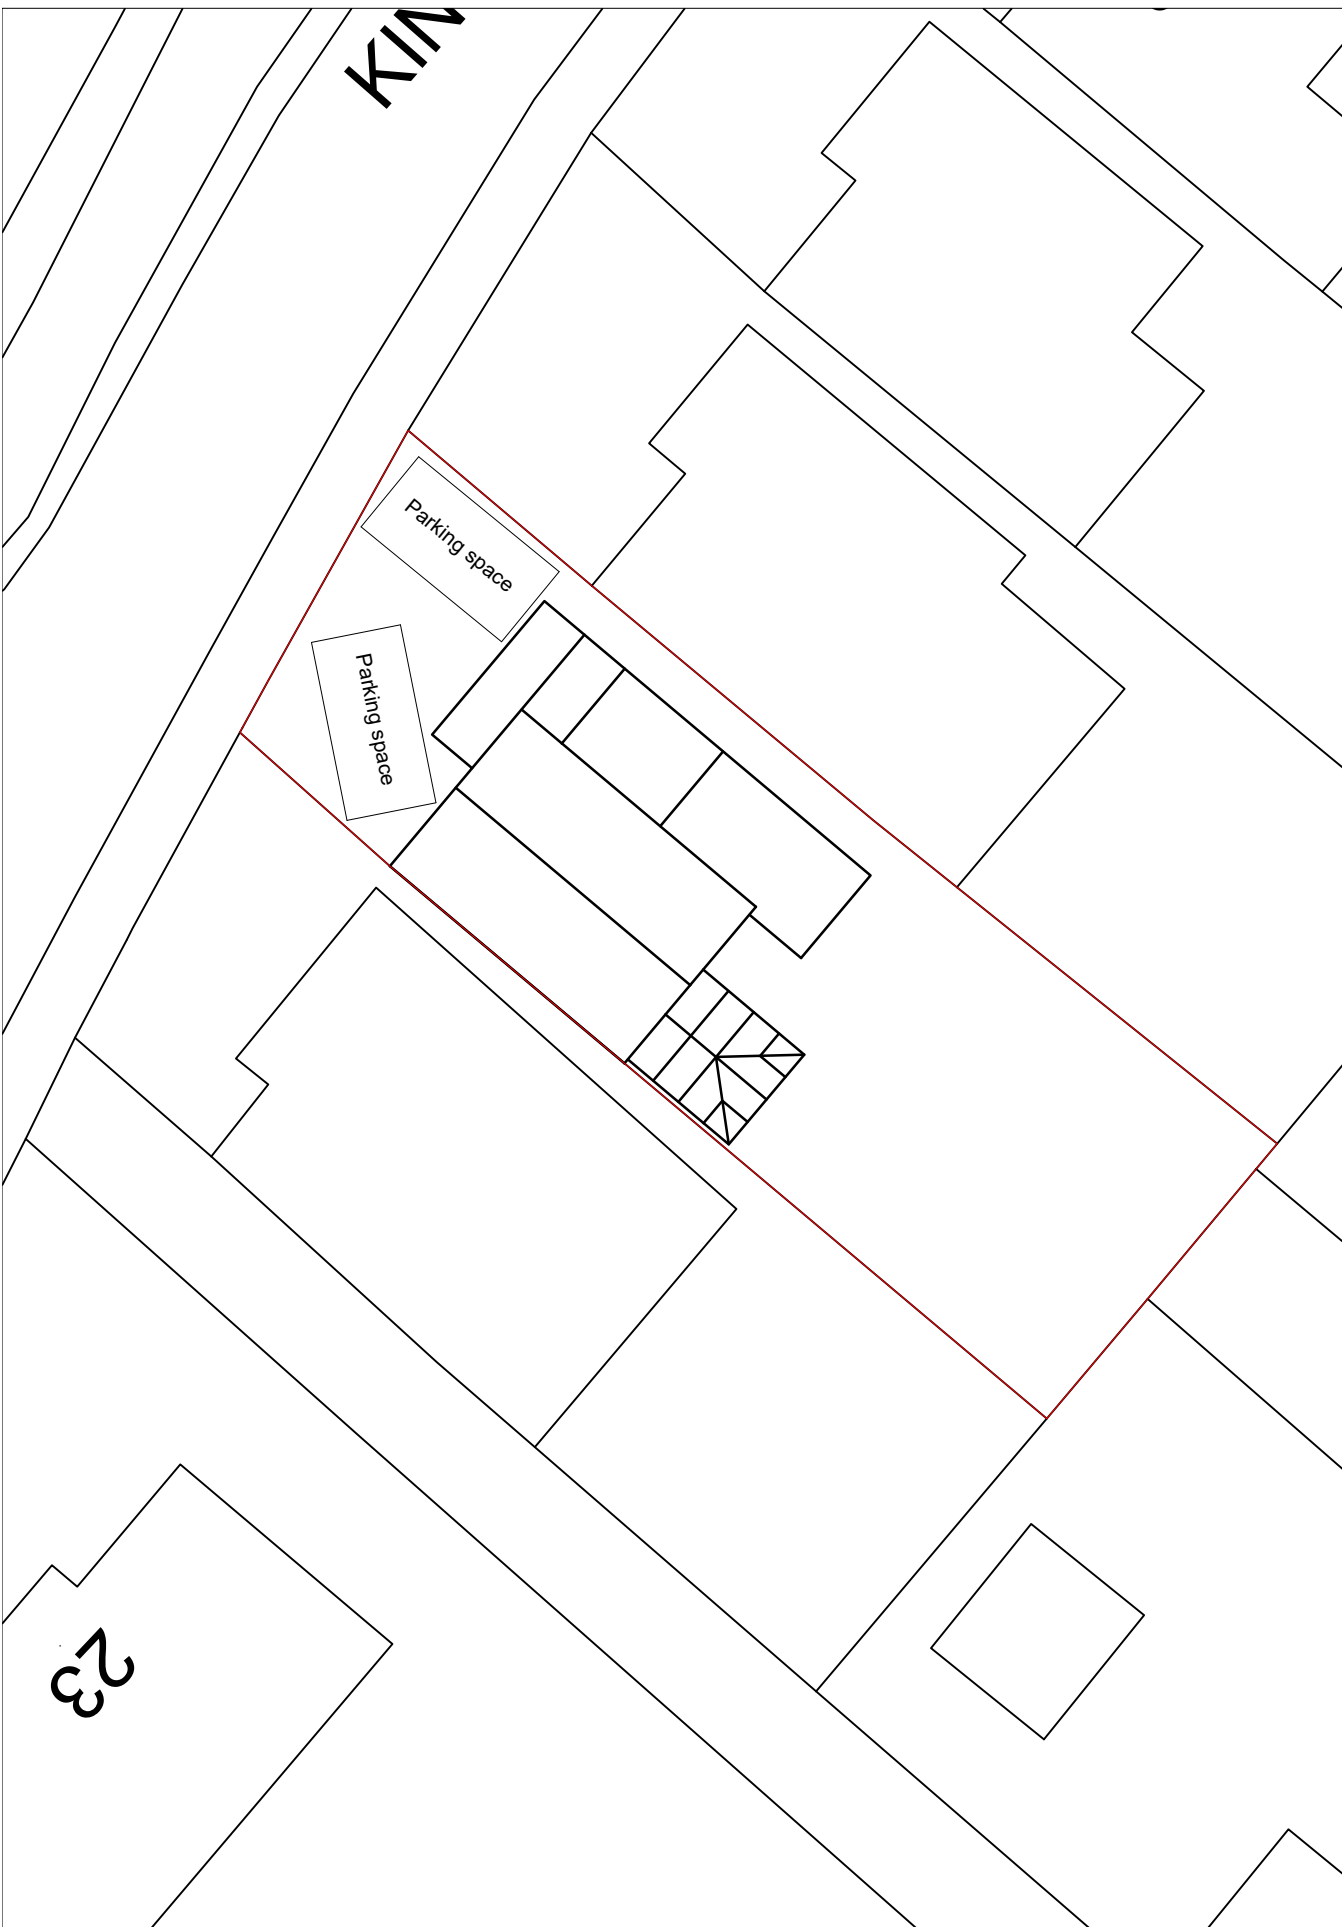

Existing Block Plan

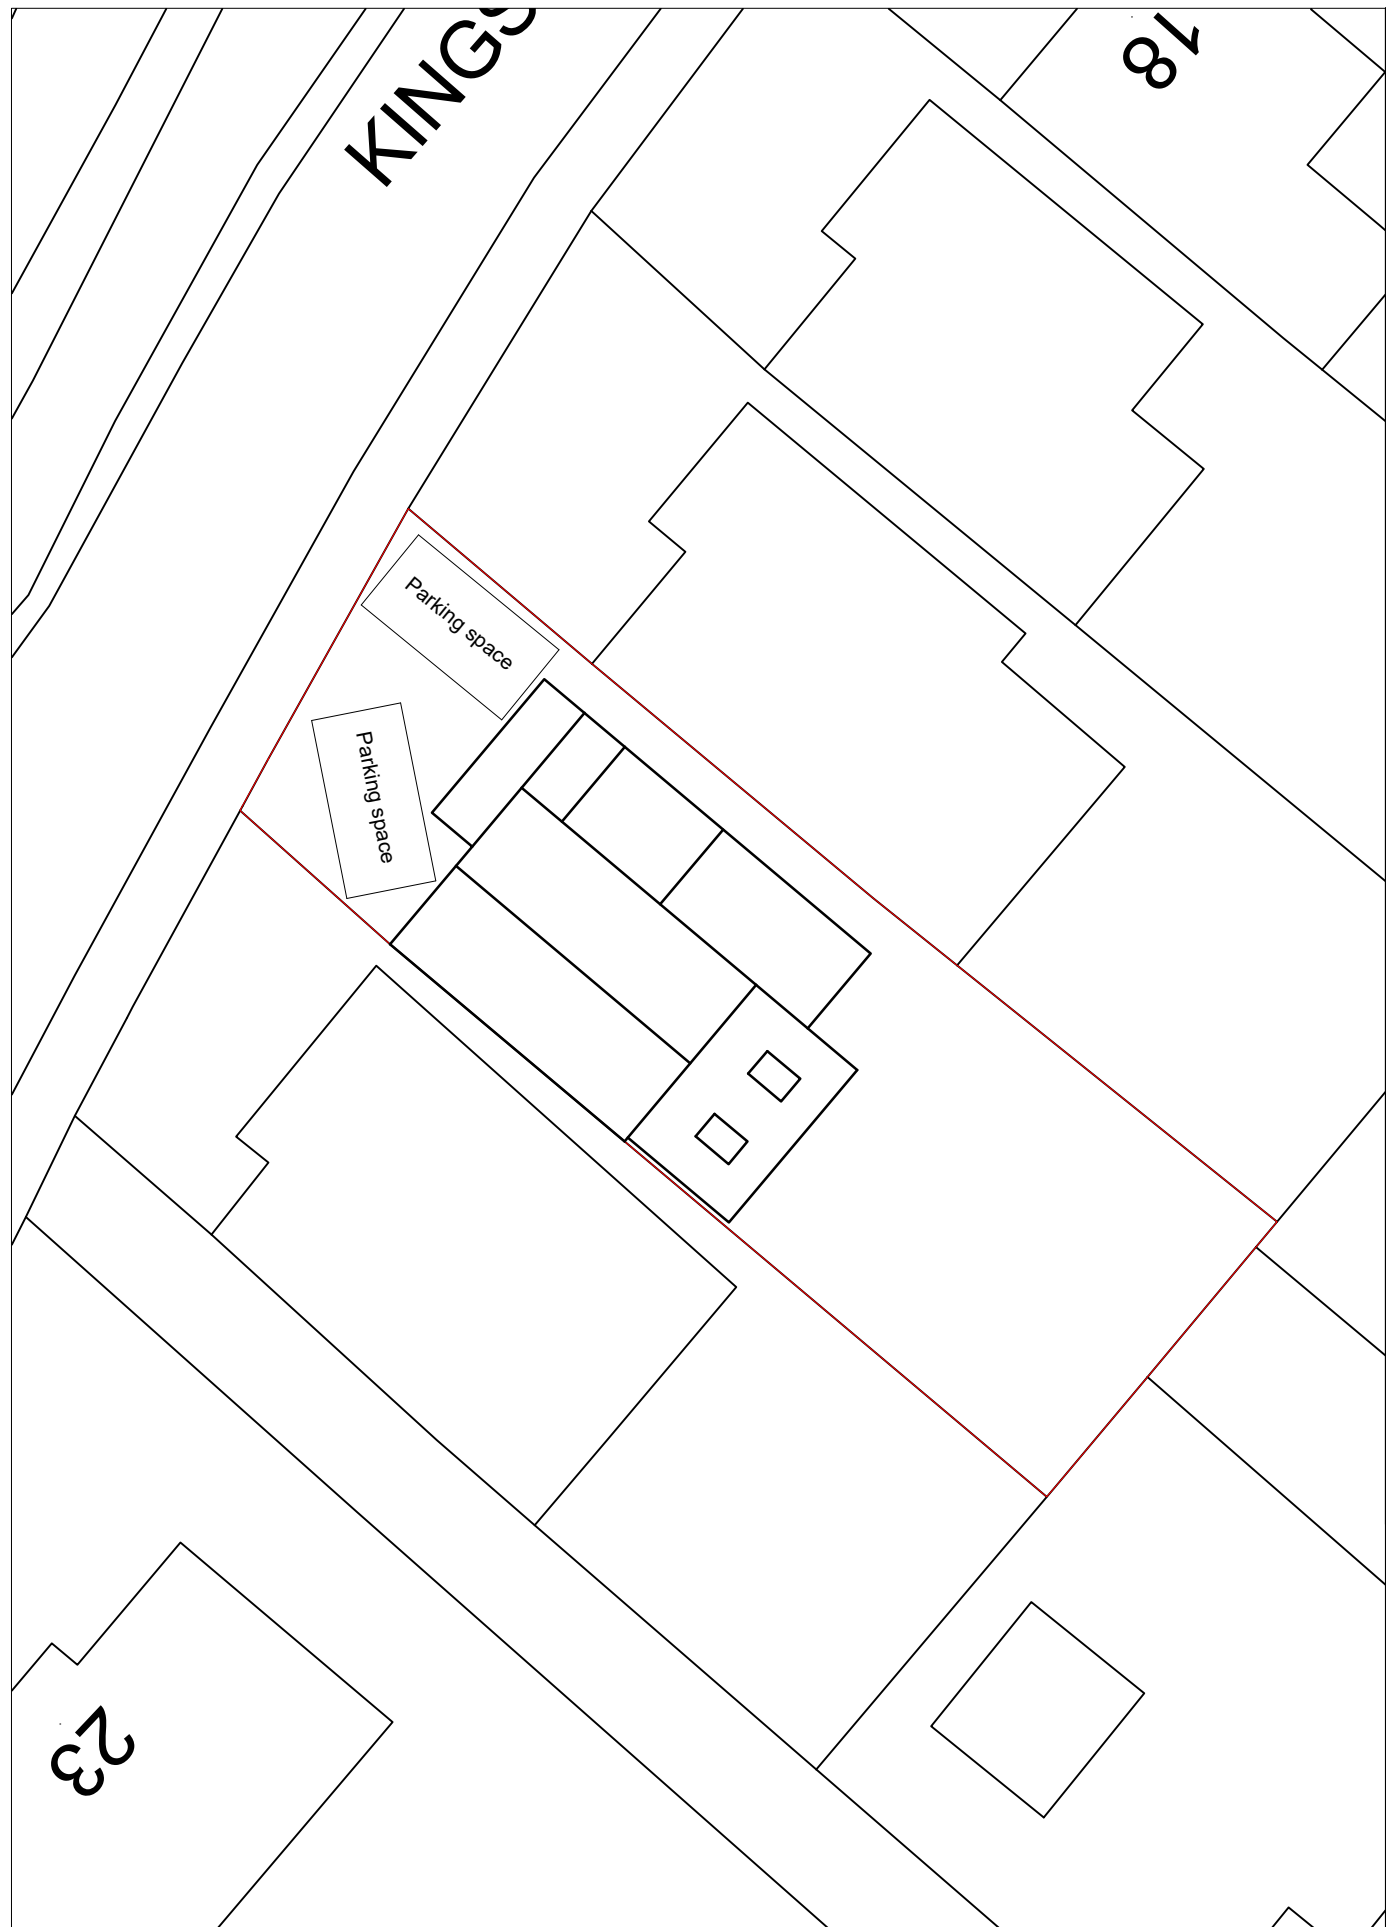

Proposed Block Plan

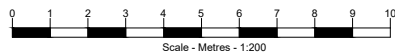

NOTES:

1. This drawing is the property of MJF CAD Solutions and must not be copied or disclosed for any purpose except as authorised by MJF CAD Solutions or the client.

Rev	Date	By	Chk	Comment



— SOLUTIONS —
MJF CAD Solutions Ltd.
 Basepoint Business Centre, Rivermead Drive
 Swindon, SN5 7EX
 Tel: 01793 407941 - Mob: 07783 226700
 Email: mike@mjfcadsolutions.co.uk
 Website: www.mjfcadsolutions.co.uk



Client

Bev Taylor
21 Kingsley Ave
Royal Wootton Bassett
SN4 8LF

Project Title

Single Storey Rear Extension

Drawing Title

g Title
Existing & Proposed Block Plans

Drawn by:
MJF

Scale:
1:200 - A3

Date: _____
r 2026

Drawing No.
1400_03

Rev.