


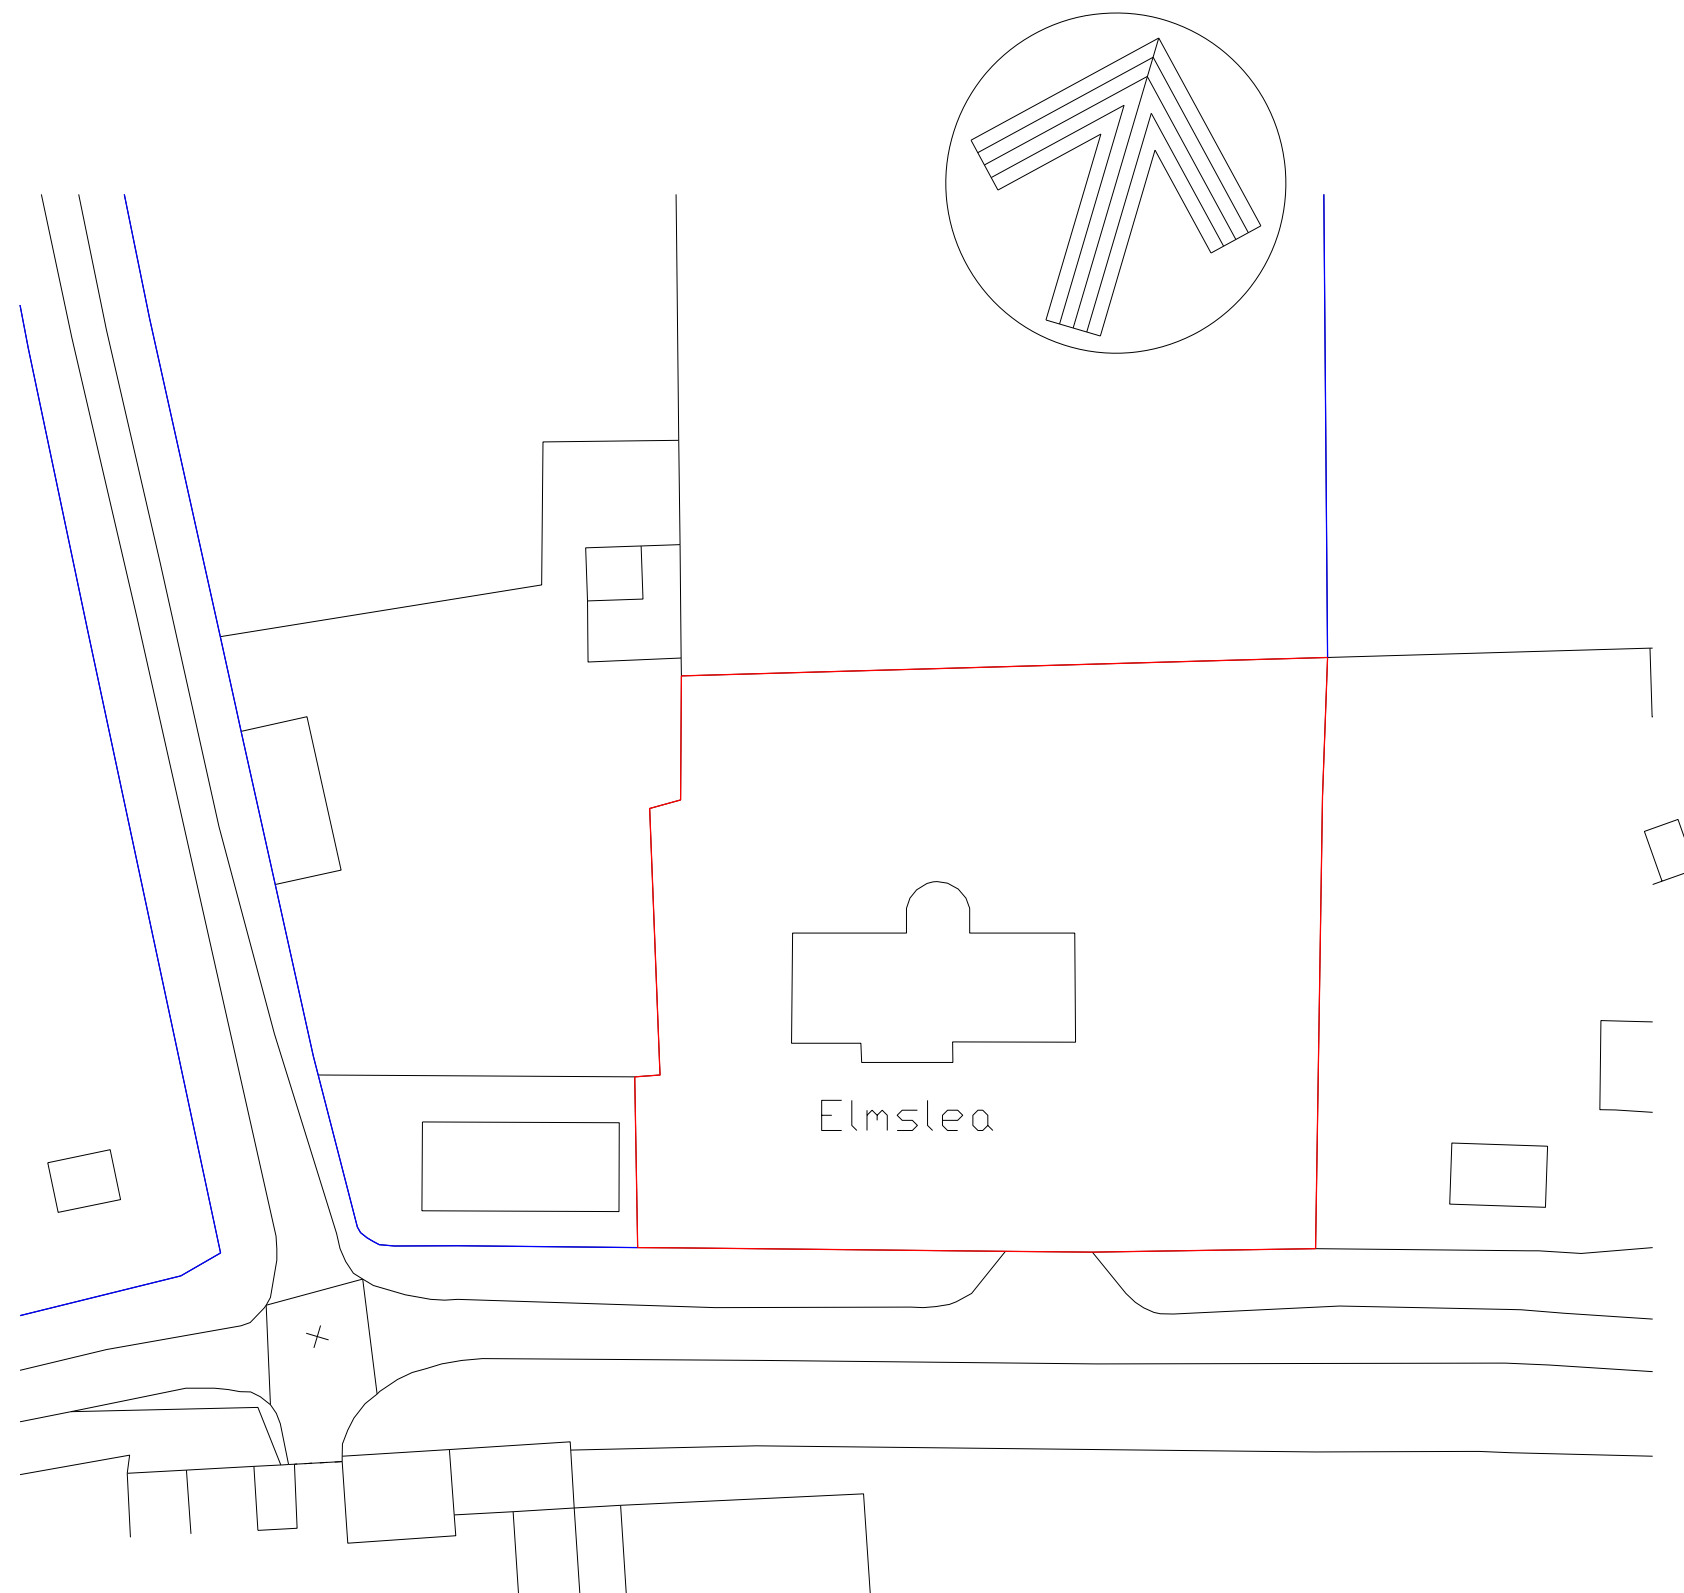

Rev	Date	Notes
E		
D		
C		
B		
A		

lpc
TOWN AND
COUNTRY
PLANNING
DEVELOPMENT
CONSULTANTS

LPC (TRULL) LTD.,
TRULL, TETBURY, GLOUCESTERSHIRE GL8 8SQ
Tel: 01285 841433 email: admin@lpctrull.com

Client P & V Garrard	
Project Proposed Detached Garage Elmslea House Bentham Lane Bentham Swindon	
Drawing Existing Block Plan © Crown copyright and database rights 2026 OS Licence 100047474	
Date March 26	Scale 1:500 @ A3
Drawing Number LPC 6337 EX 02	