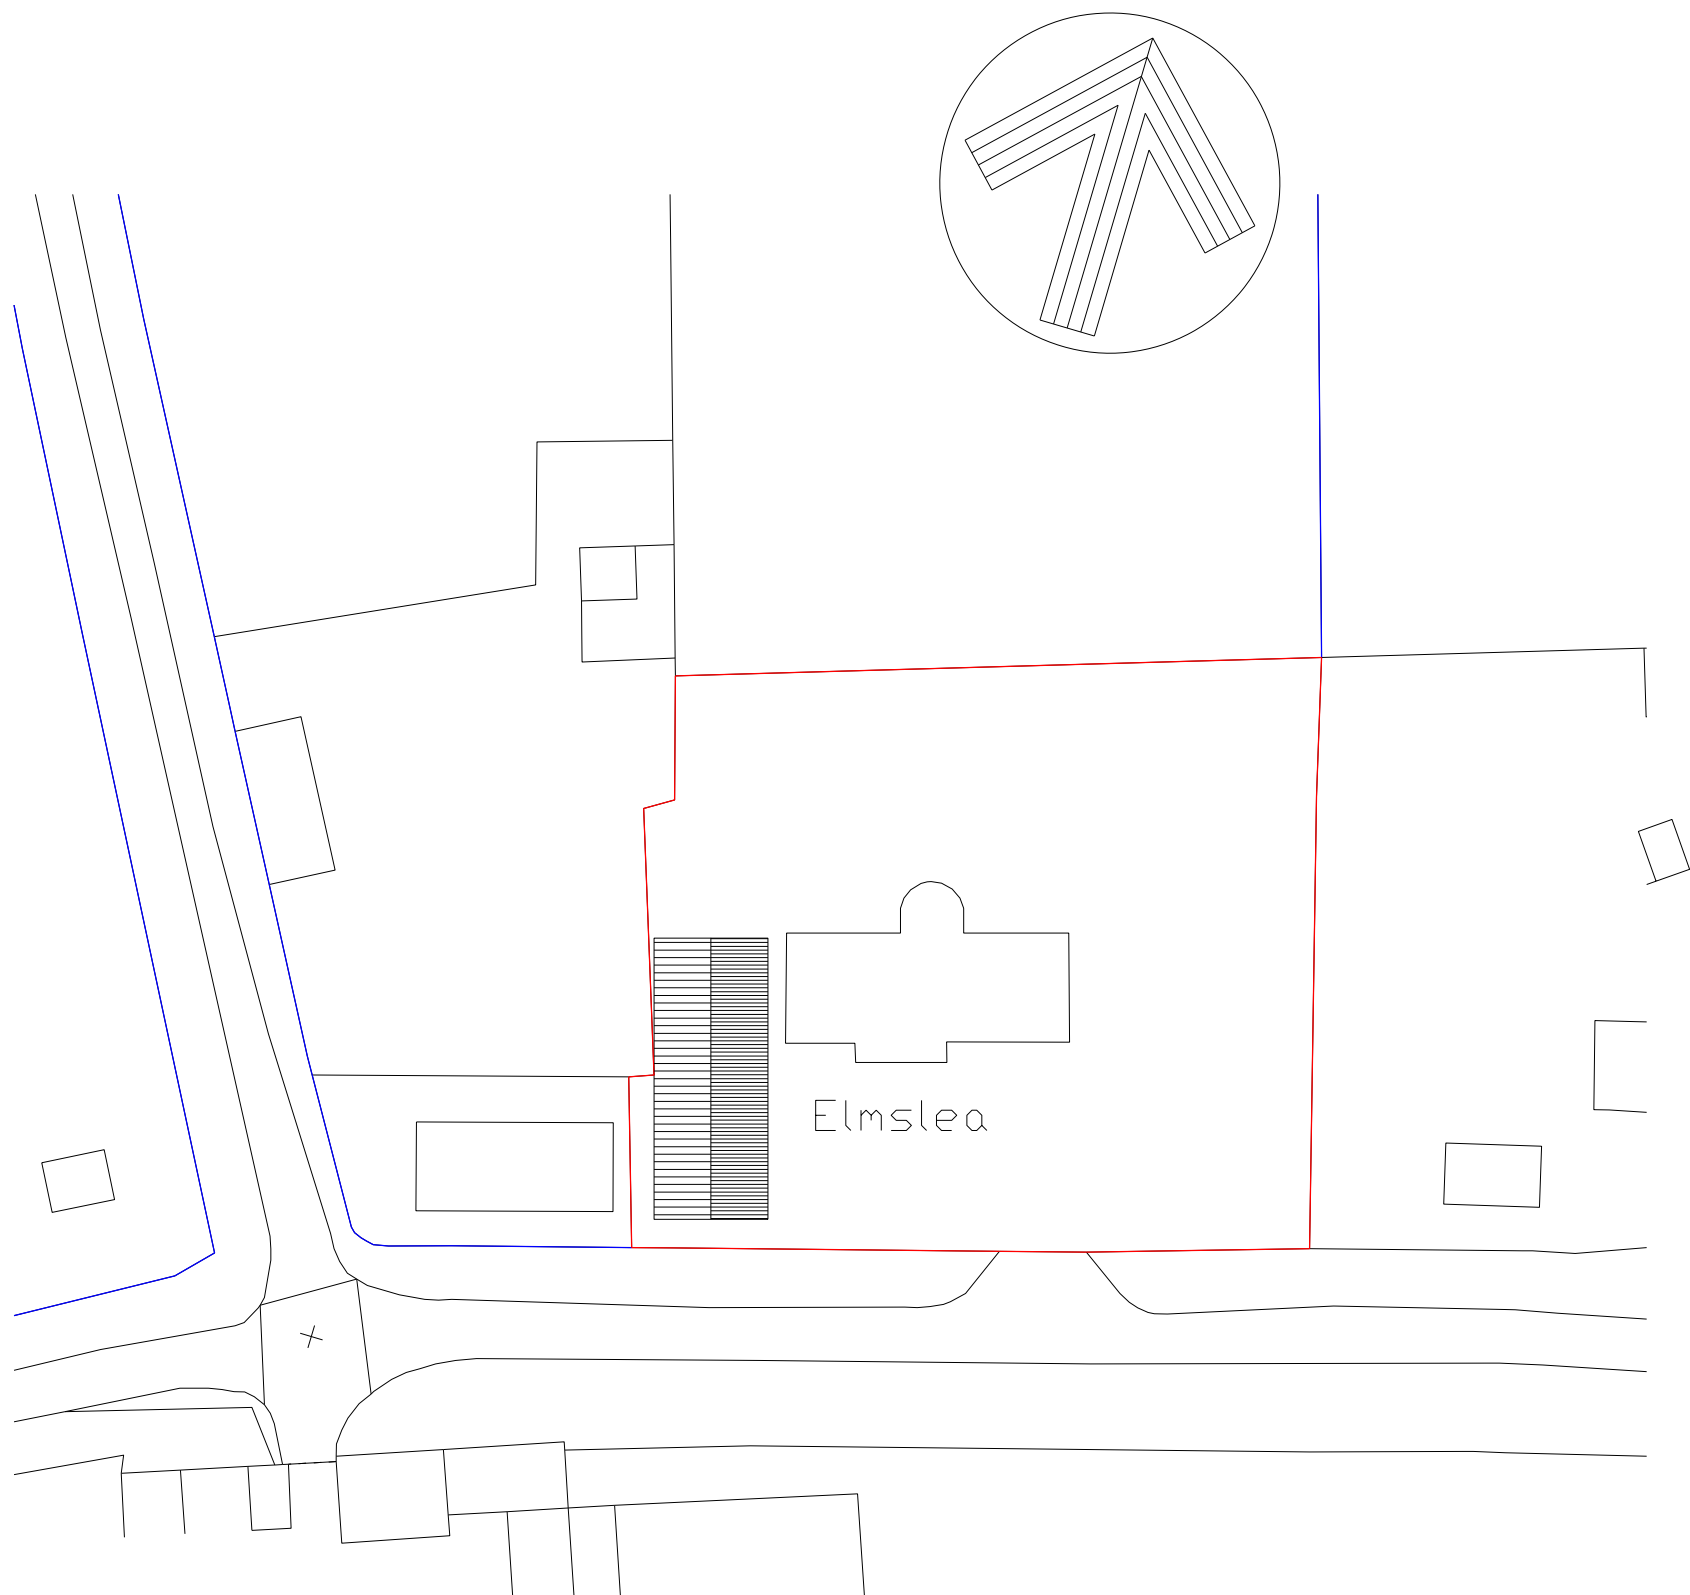


E
D
C
B
A

Rev Date Notes

lpc

TOWN AND
COUNTRY
PLANNING
DEVELOPMENT
CONSULTANTS

LPC (TRULL) LTD.,
TRULL, TETBURY, GLOUCESTERSHIRE GL8 8SQ
Tel: 01285 841433 email: admin@lpctrull.com

Client
P & V Garrard

Project
Proposed Detached Garage
Elmslea House
Bentham Lane
Bentham
Swindon

Drawing
Proposed Block Plan
© Crown copyright and database rights 2026
OS Licence 100047474

Date
March 26

Scale
1:500 @ A3

Drawing Number
LPC 6337 PR 02 Rev A