



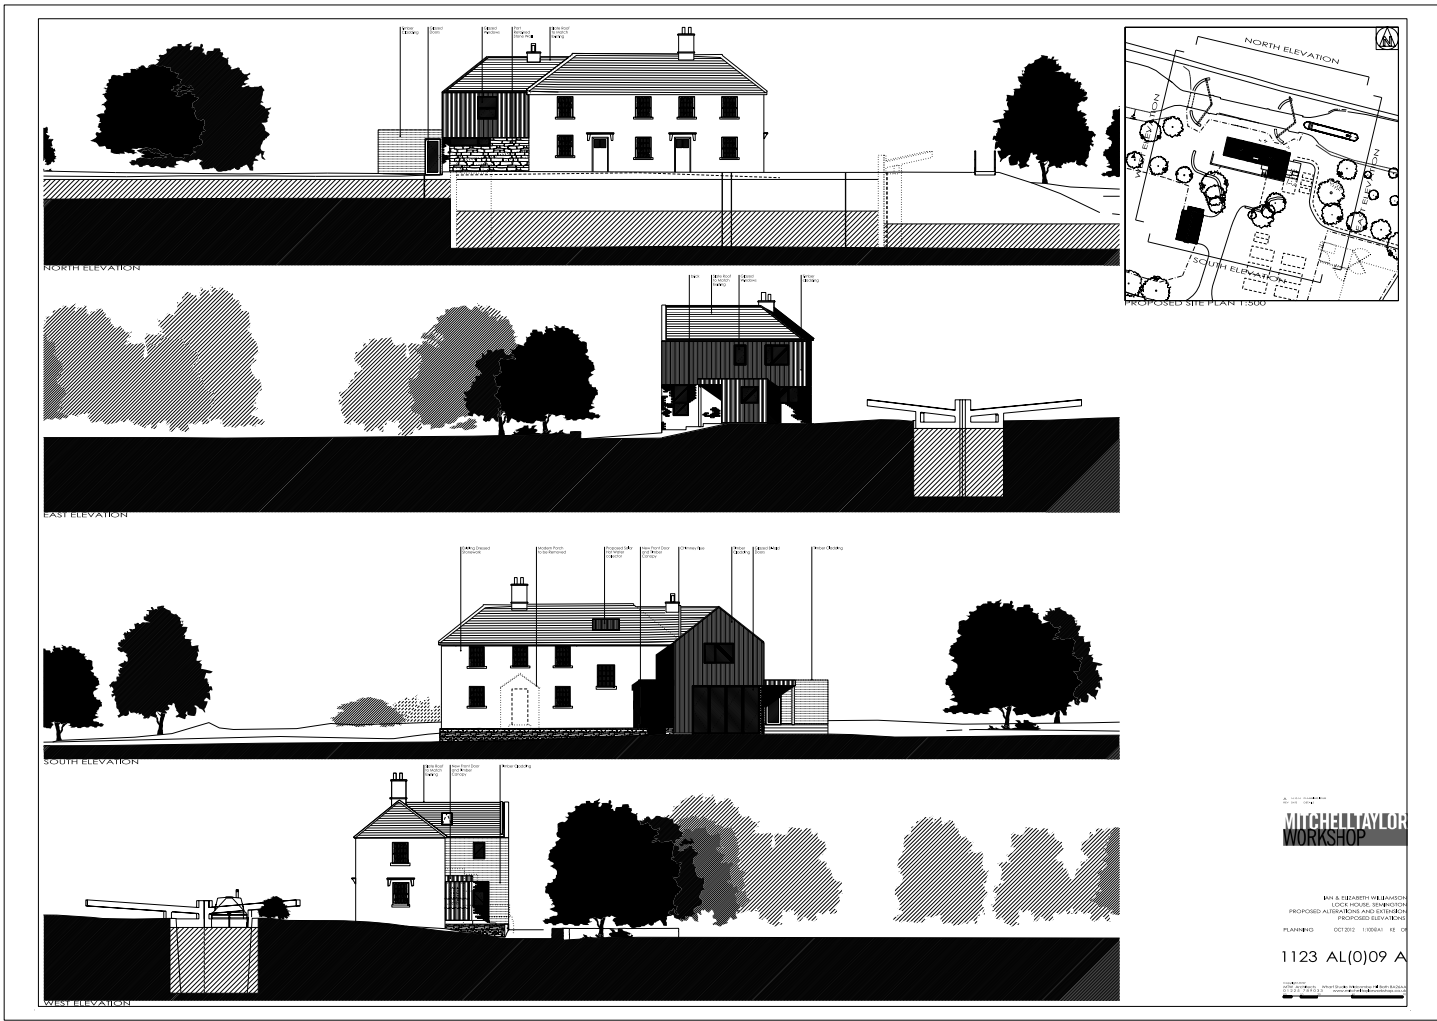

1409817FUL
Lock House Larch Extension

- 545 Canal Bridge, Semington, Trowbridge, BA14 6JT

- Demolition of existing single storey extension, erection of a two storey extension, garage and associated works

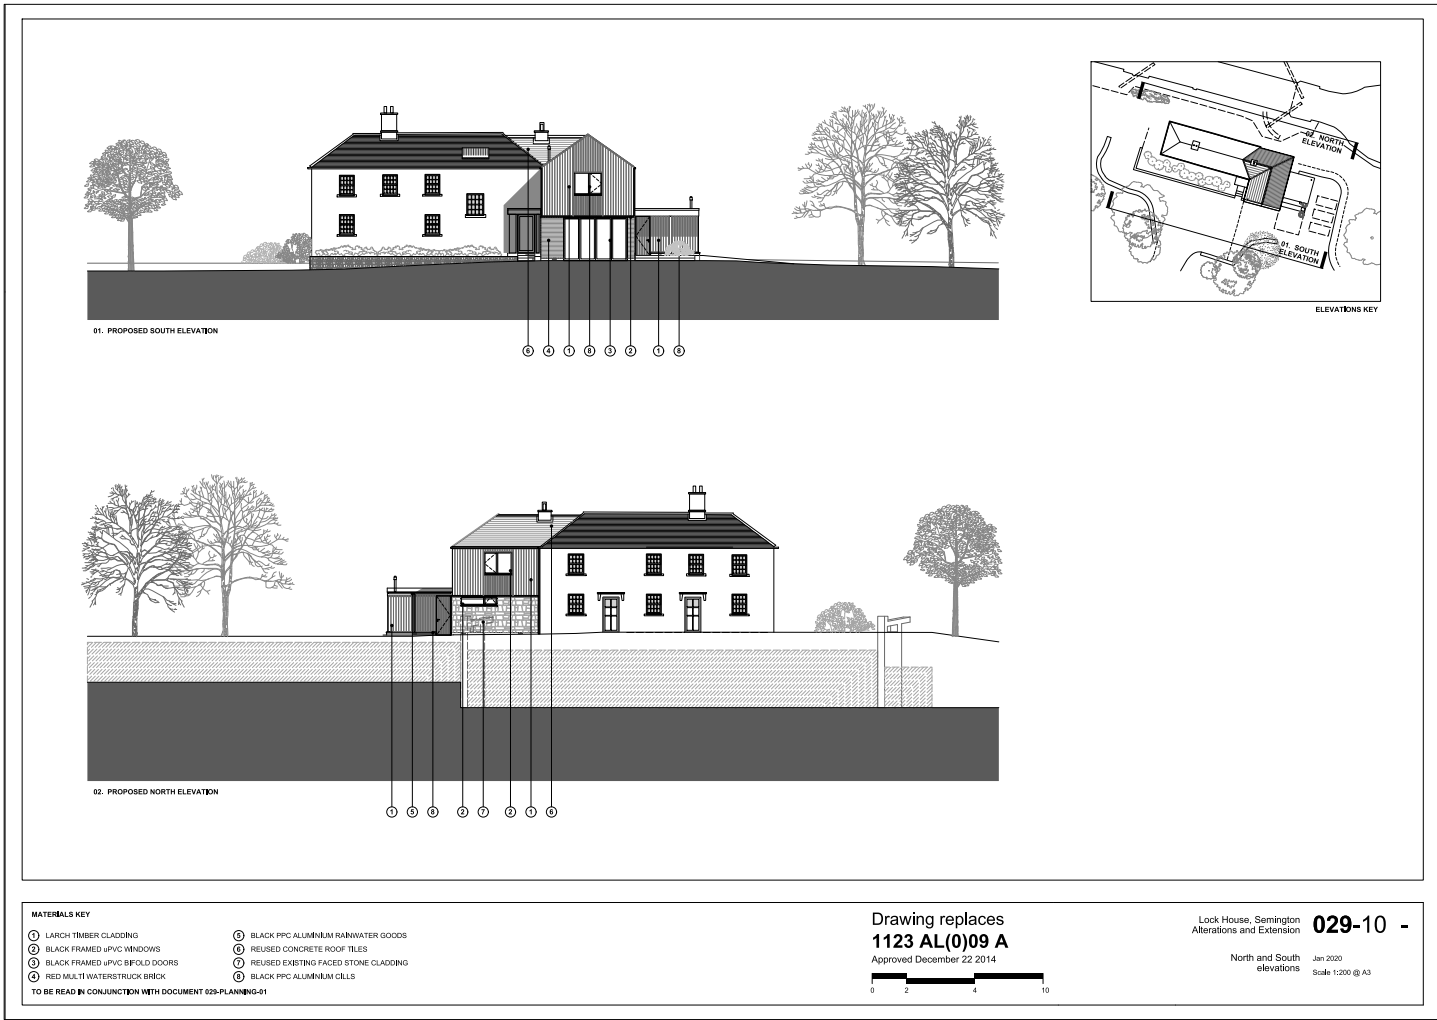

This drawing is the copyright of PKA Architects Ltd. Registered in England and Wales No 8605083. Do not rely on Scaled Dimensions - work to figured dimensions only. If in doubt - ASK. All dimensions to be checked on site by contractor Work to existing building features where appropriate Any OS copyright data on this drawing is reproduced under license

Date	No.	Revision Notes
------	-----	----------------

PKA ARCHITECTS

RIBA CHARTERED PRACTICE
Featherbrook, Whitley Road, Potterne, Devizes, Wiltshire. SN10 5TD
tel 01380-725688 tom@pka-architects.com www.pka-architects.com

Project Title
Extension and Internal Alterations

Address
172 Littleworth lane, Whitley.

Client
Mr & Mrs Whittle

Sheet Title
Precedent project 1

Scale NA	Drawn By SW	Date 02/04/2026
--------------------	-----------------------	---------------------------

Project ID. 2148	Stage. PC-01	Revision. -
----------------------------	------------------------	-----------------------

Status PLANNING	Stage Key. EX - Existing SK - Sketch PL - Planning WD - Working Drawings BR - Building Regulations TN - Tender CN - Construction AB - As Built
File Name Precedent sheets.vwx	