


E	
D	
C	
B	
A	
Rev Date	Notes

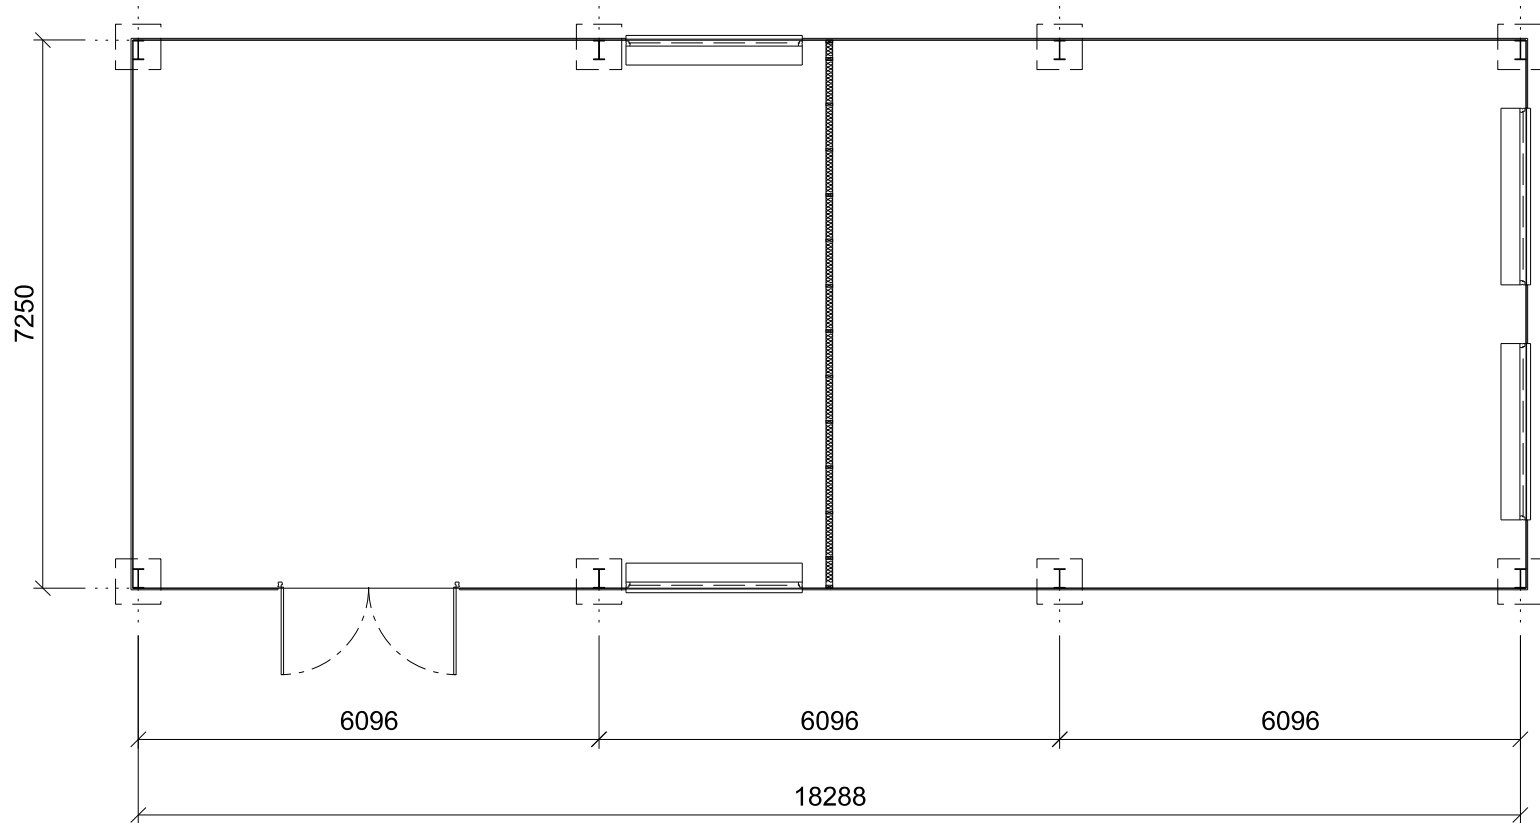

TOWN AND COUNTRY PLANNING DEVELOPMENT CONSULTANTS

LPC (TRULL) LTD.,
TRULL, TETBURY, GLOUCESTERSHIRE GL8 8SQ
Tel: 01285 841433 email: admin@lpctrull.com

Client P & V Garrard	
Project Proposed Detached Garage Elmslea House Bentham Lane Bentham Swindon	
Drawing Proposed Plan	
Date March 26	Scale 1:100 @ A3
Drawing Number LPC 6337 PR 04 Rev A	