


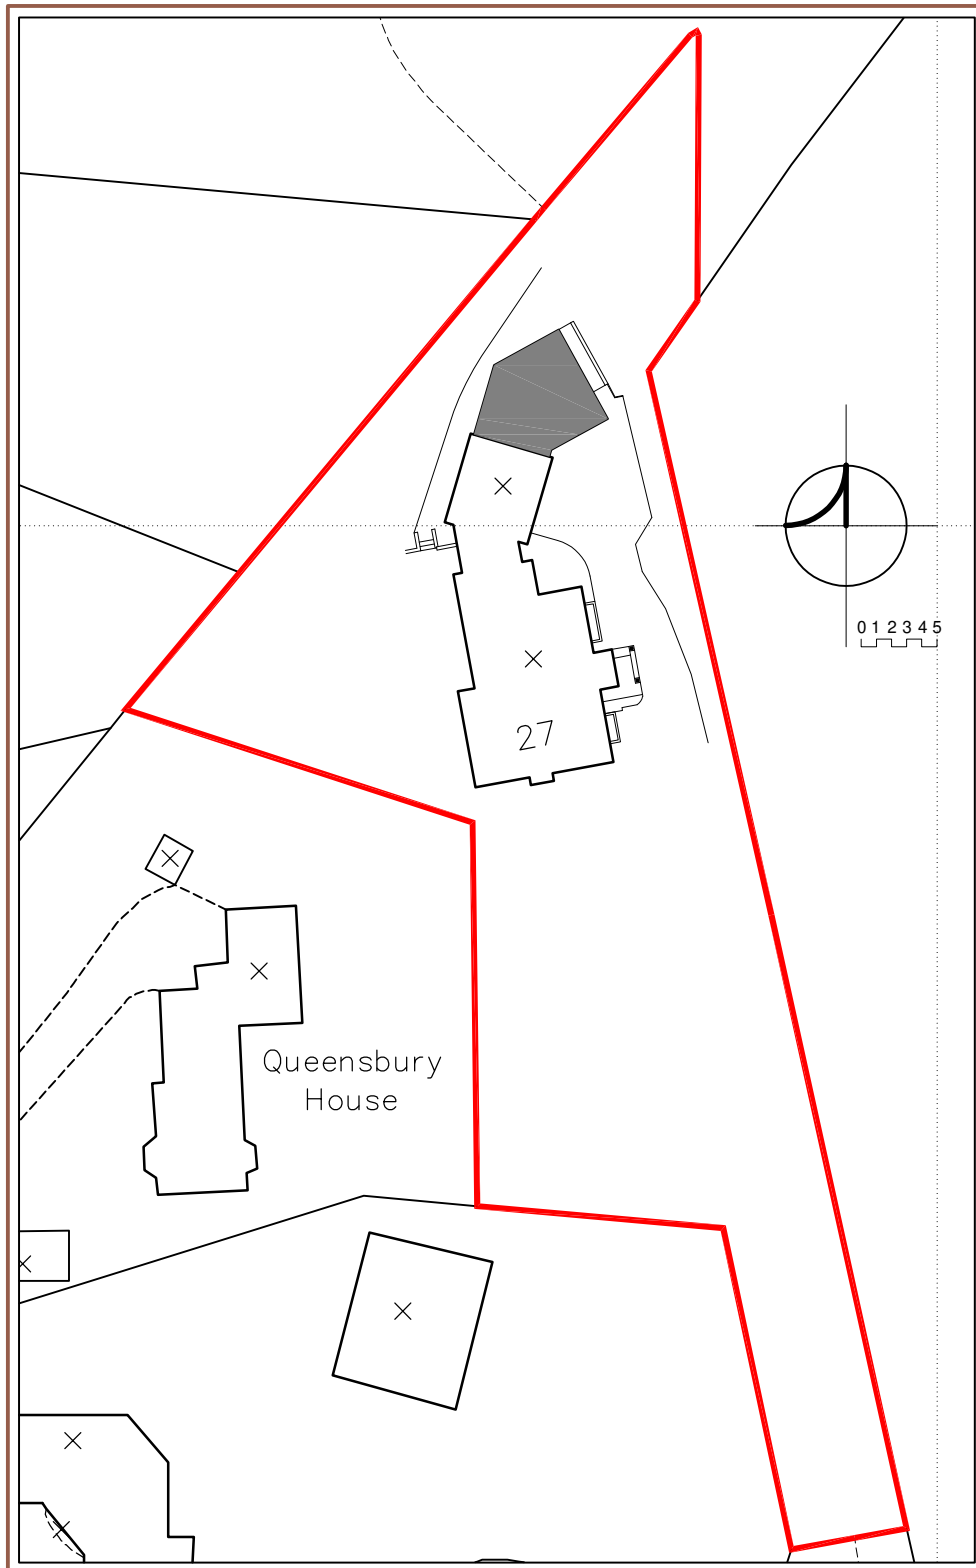

Proposed Block Plan 1:500
27 Dorset Road
Salisbury
Wiltshire

SP1 3BP