
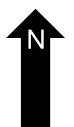
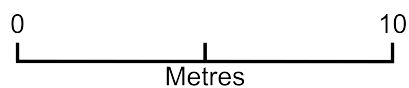


Home Farm Garden Greenhouse Location

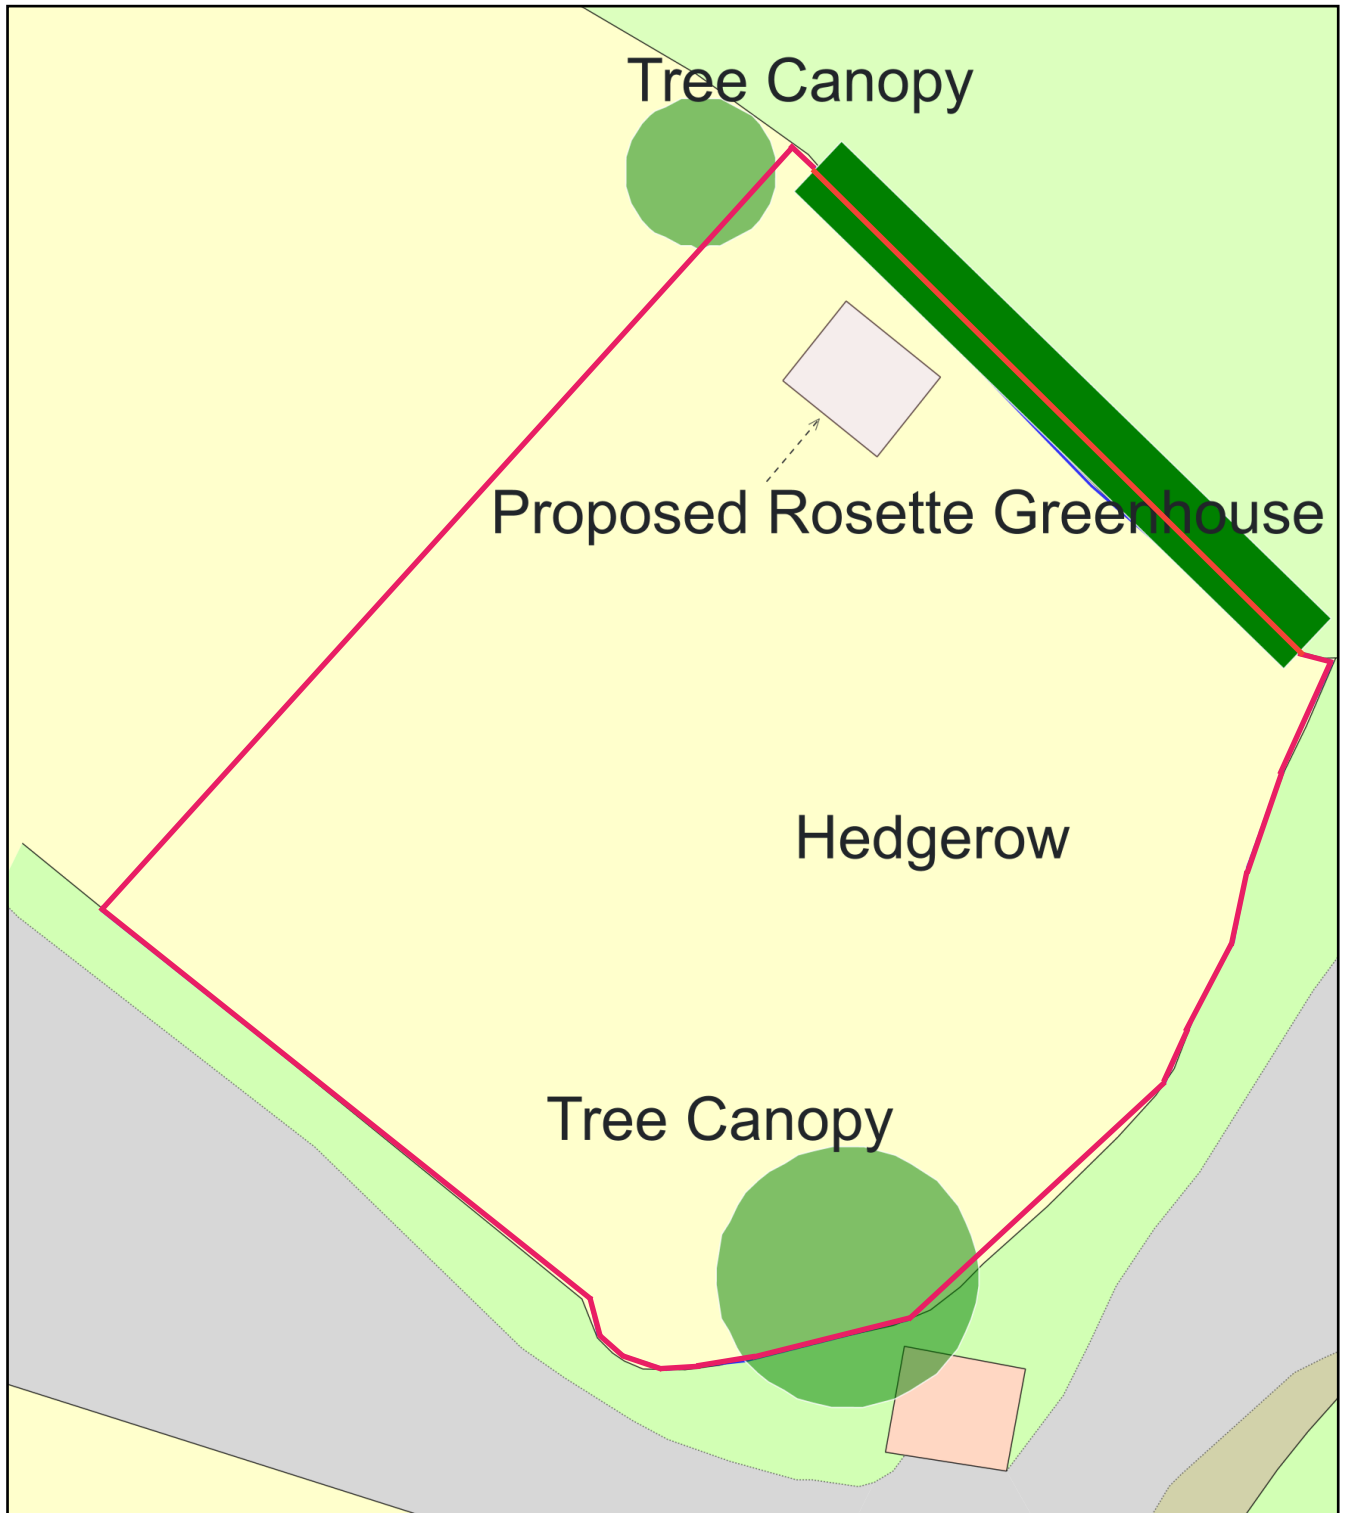

Plan Produced for: James A Fisher

Date Produced: 02 Apr 2026

Plan Reference Number: TQRQM26092094319103

Scale: 1:200 @ A4