


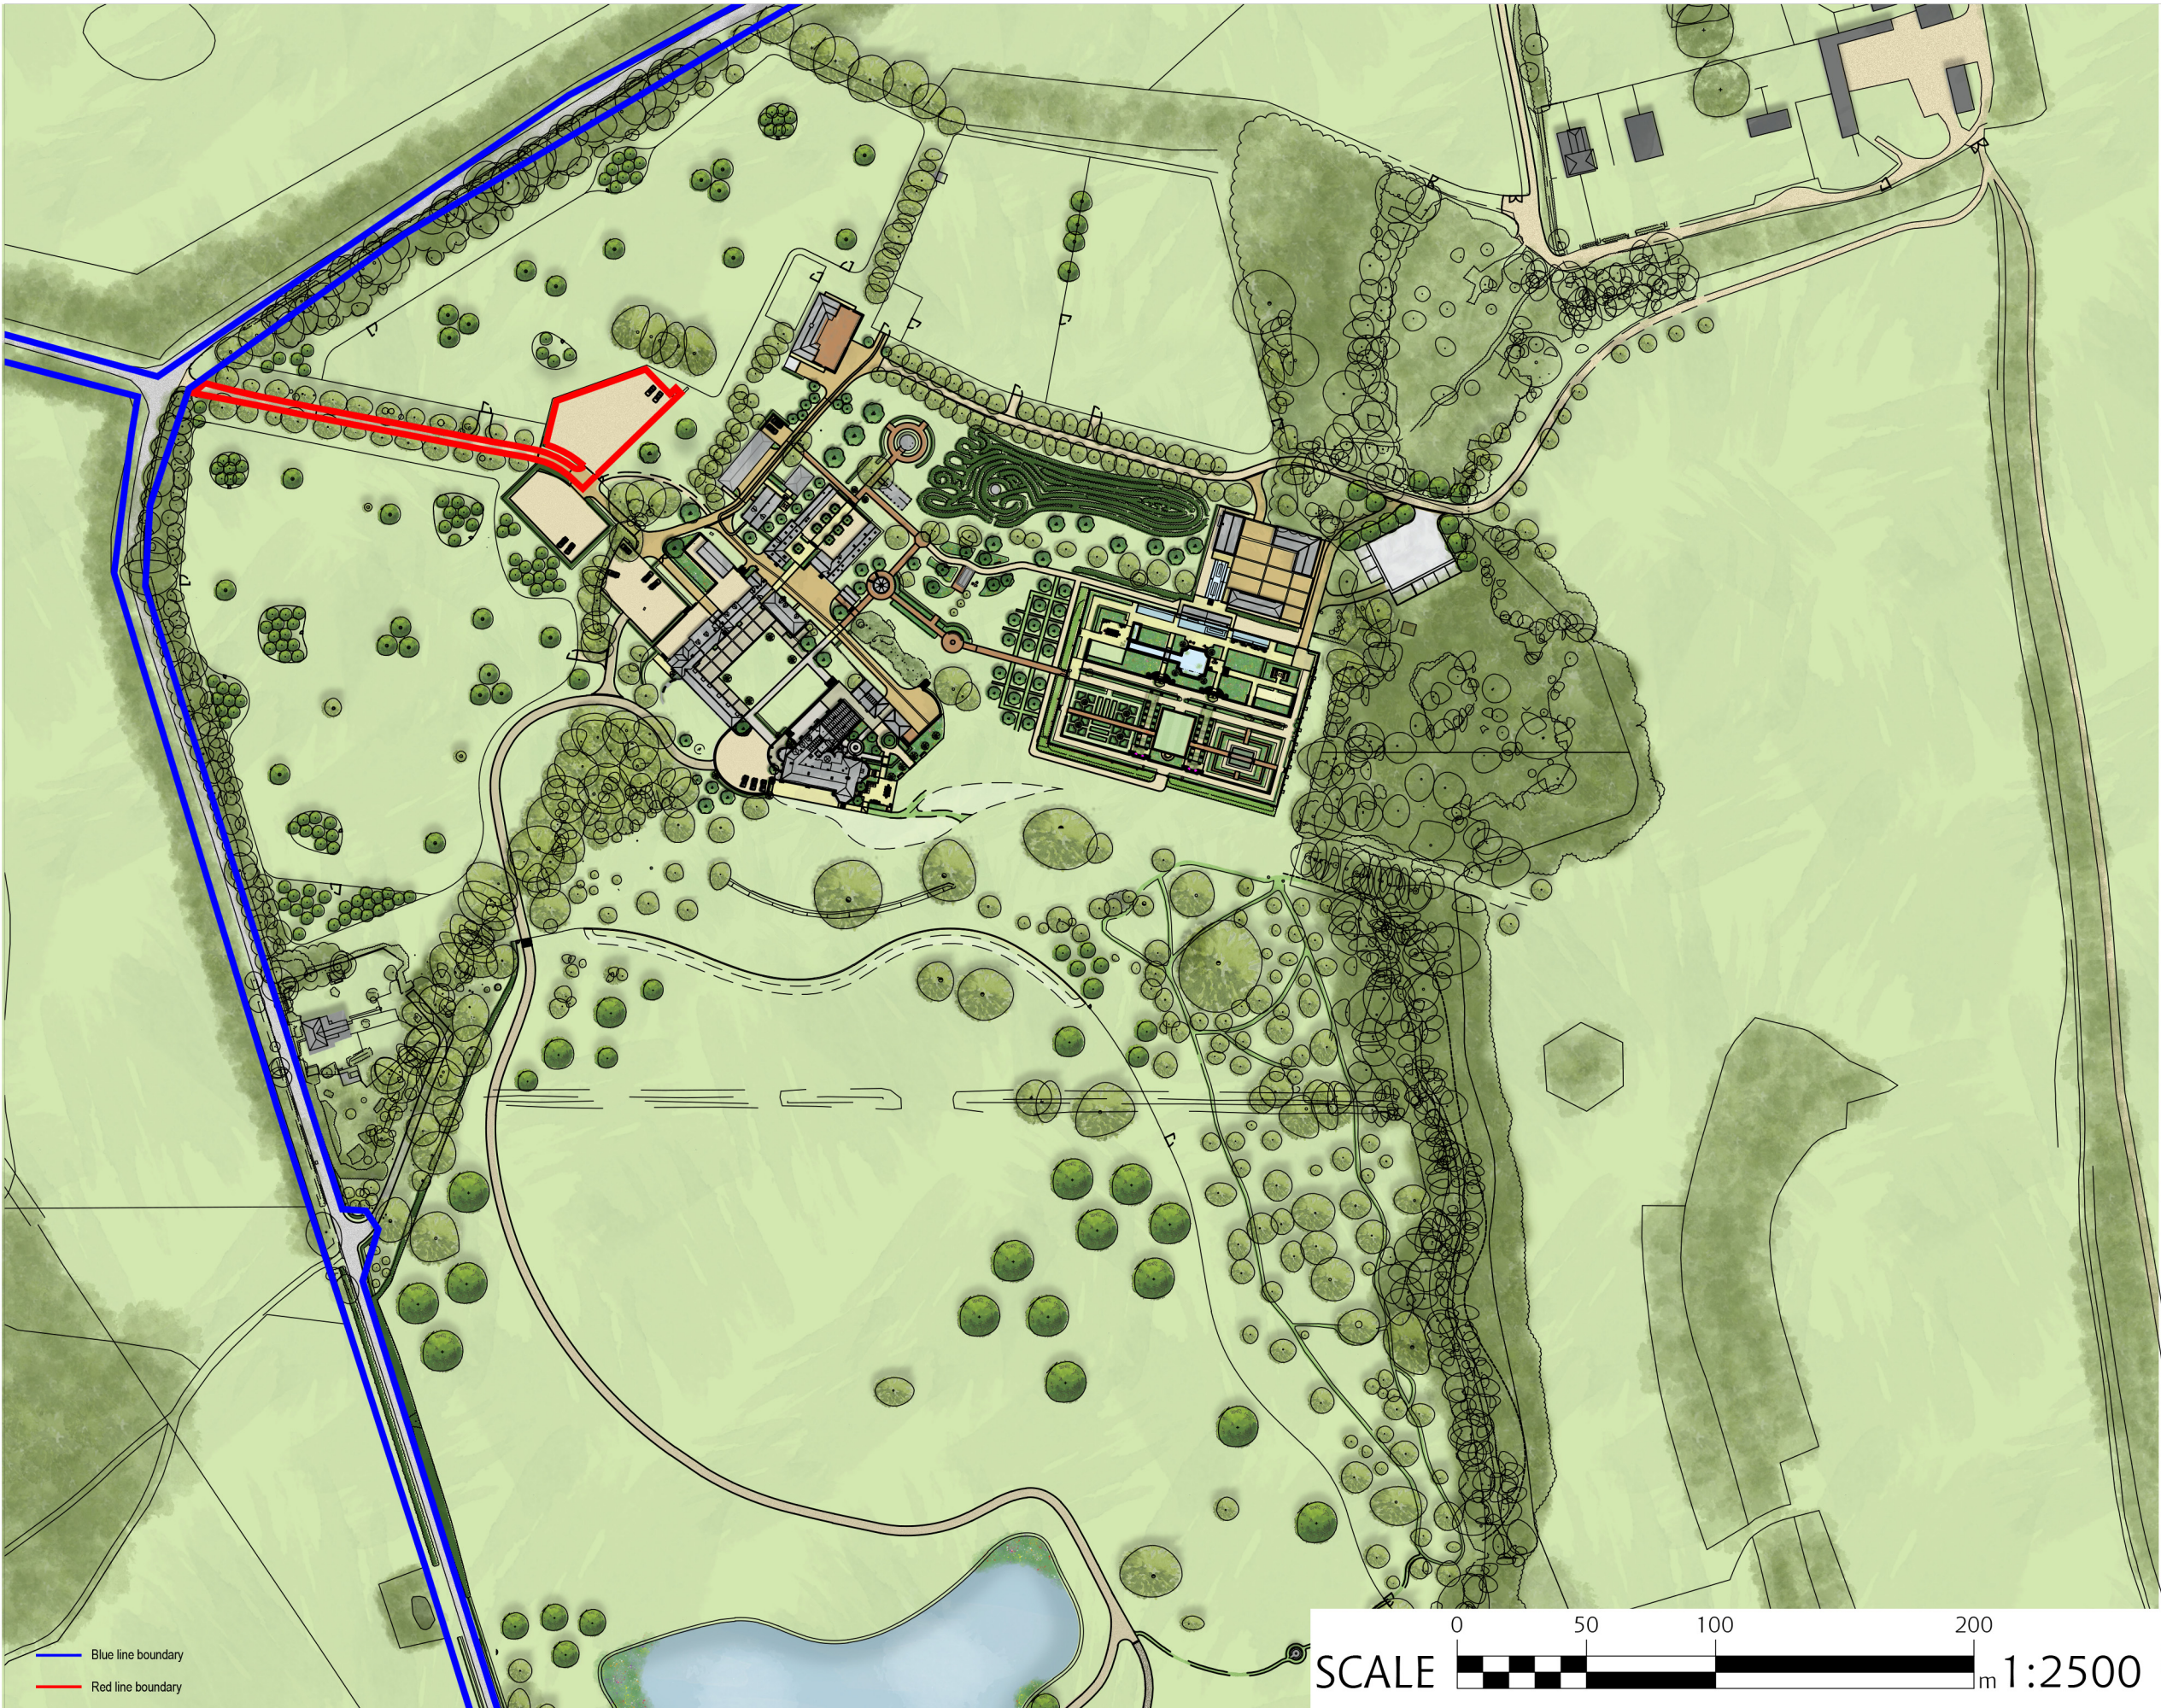

Long Barn, Patney, Devizes
Wiltshire SN10 3RB
t +44 (0)1380 848181
www.balstonagius.co.uk

- General Notes:
1. To be read in conjunction with other consultants and any specialist contractors drawings, documents and specifications.
 2. Do not scale off drawing (except for planning purposes), use figured dimensions only.
 3. NB: This drawing is issued in colour and may be a non-standard paper size.
 4. Unless otherwise noted, all dimensions are given in millimetres and levels in metres.
 5. Adjacent properties and boundaries are shown for illustrative purposes only and, unless otherwise stated, have not been surveyed.
 6. Any discrepancies must be reported directly to Balston Agius. Similarly, if dimensions/design intent cannot be accurately determined Balston Agius must be notified. The contractor shall be responsible for any errors or inaccuracies resulting from a failure to do so. IF IN DOUBT ASK.
 7. Check site conditions prior to commencement of work. If, in light of the soil conditions found, redesign may be necessary then Balston Agius should be notified immediately.
 8. All dimensions must be checked by the contractor prior to commencement of work on site.
 9. All work below ground is shown provisionally, inspection of ground conditions is essential prior to commencement of work.

- Key:
- Brick path
 - Concrete
 - Existing trees
 - Grass
 - Grass bank
 - Grass path
 - Gravel
 - Hedge
 - Planting beds
 - Pleached trees
 - Proposed parkland trees
 - Proposed specimen trees
 - Reclaimed Yorkstone cobbles
 - Tar & Chip
 - Topiary
 - Yorkstone paving
 - Yorkstone sawn setts
 - Limestone paving & coping
 - Limestone setts
 - Self-binding gravel

A	Baseplan updated	SG	12/01/26
B	Blue line boundary added	SG	14/01/26
C	Red line boundary updated	SG	16/01/26
D	Red line adjusted	SG	26/01/26
Rev	Notes	Initial	Date

DRAWING STATUS: PLANNING			
Project No.	Prefix.	Drwg No.	Rev.
493	PLG	069	D

Project Conholt Park			
Drawing Staff Parking Site Location Plan			
Scale	Drawn	Date	
1:2500 @A3	BJG	31/10/2025	

Do not scale except for planning purposes.
© This drawing embodies confidential copyrighted information and may not be reproduced in any form without prior written consent from Balston Agius.