


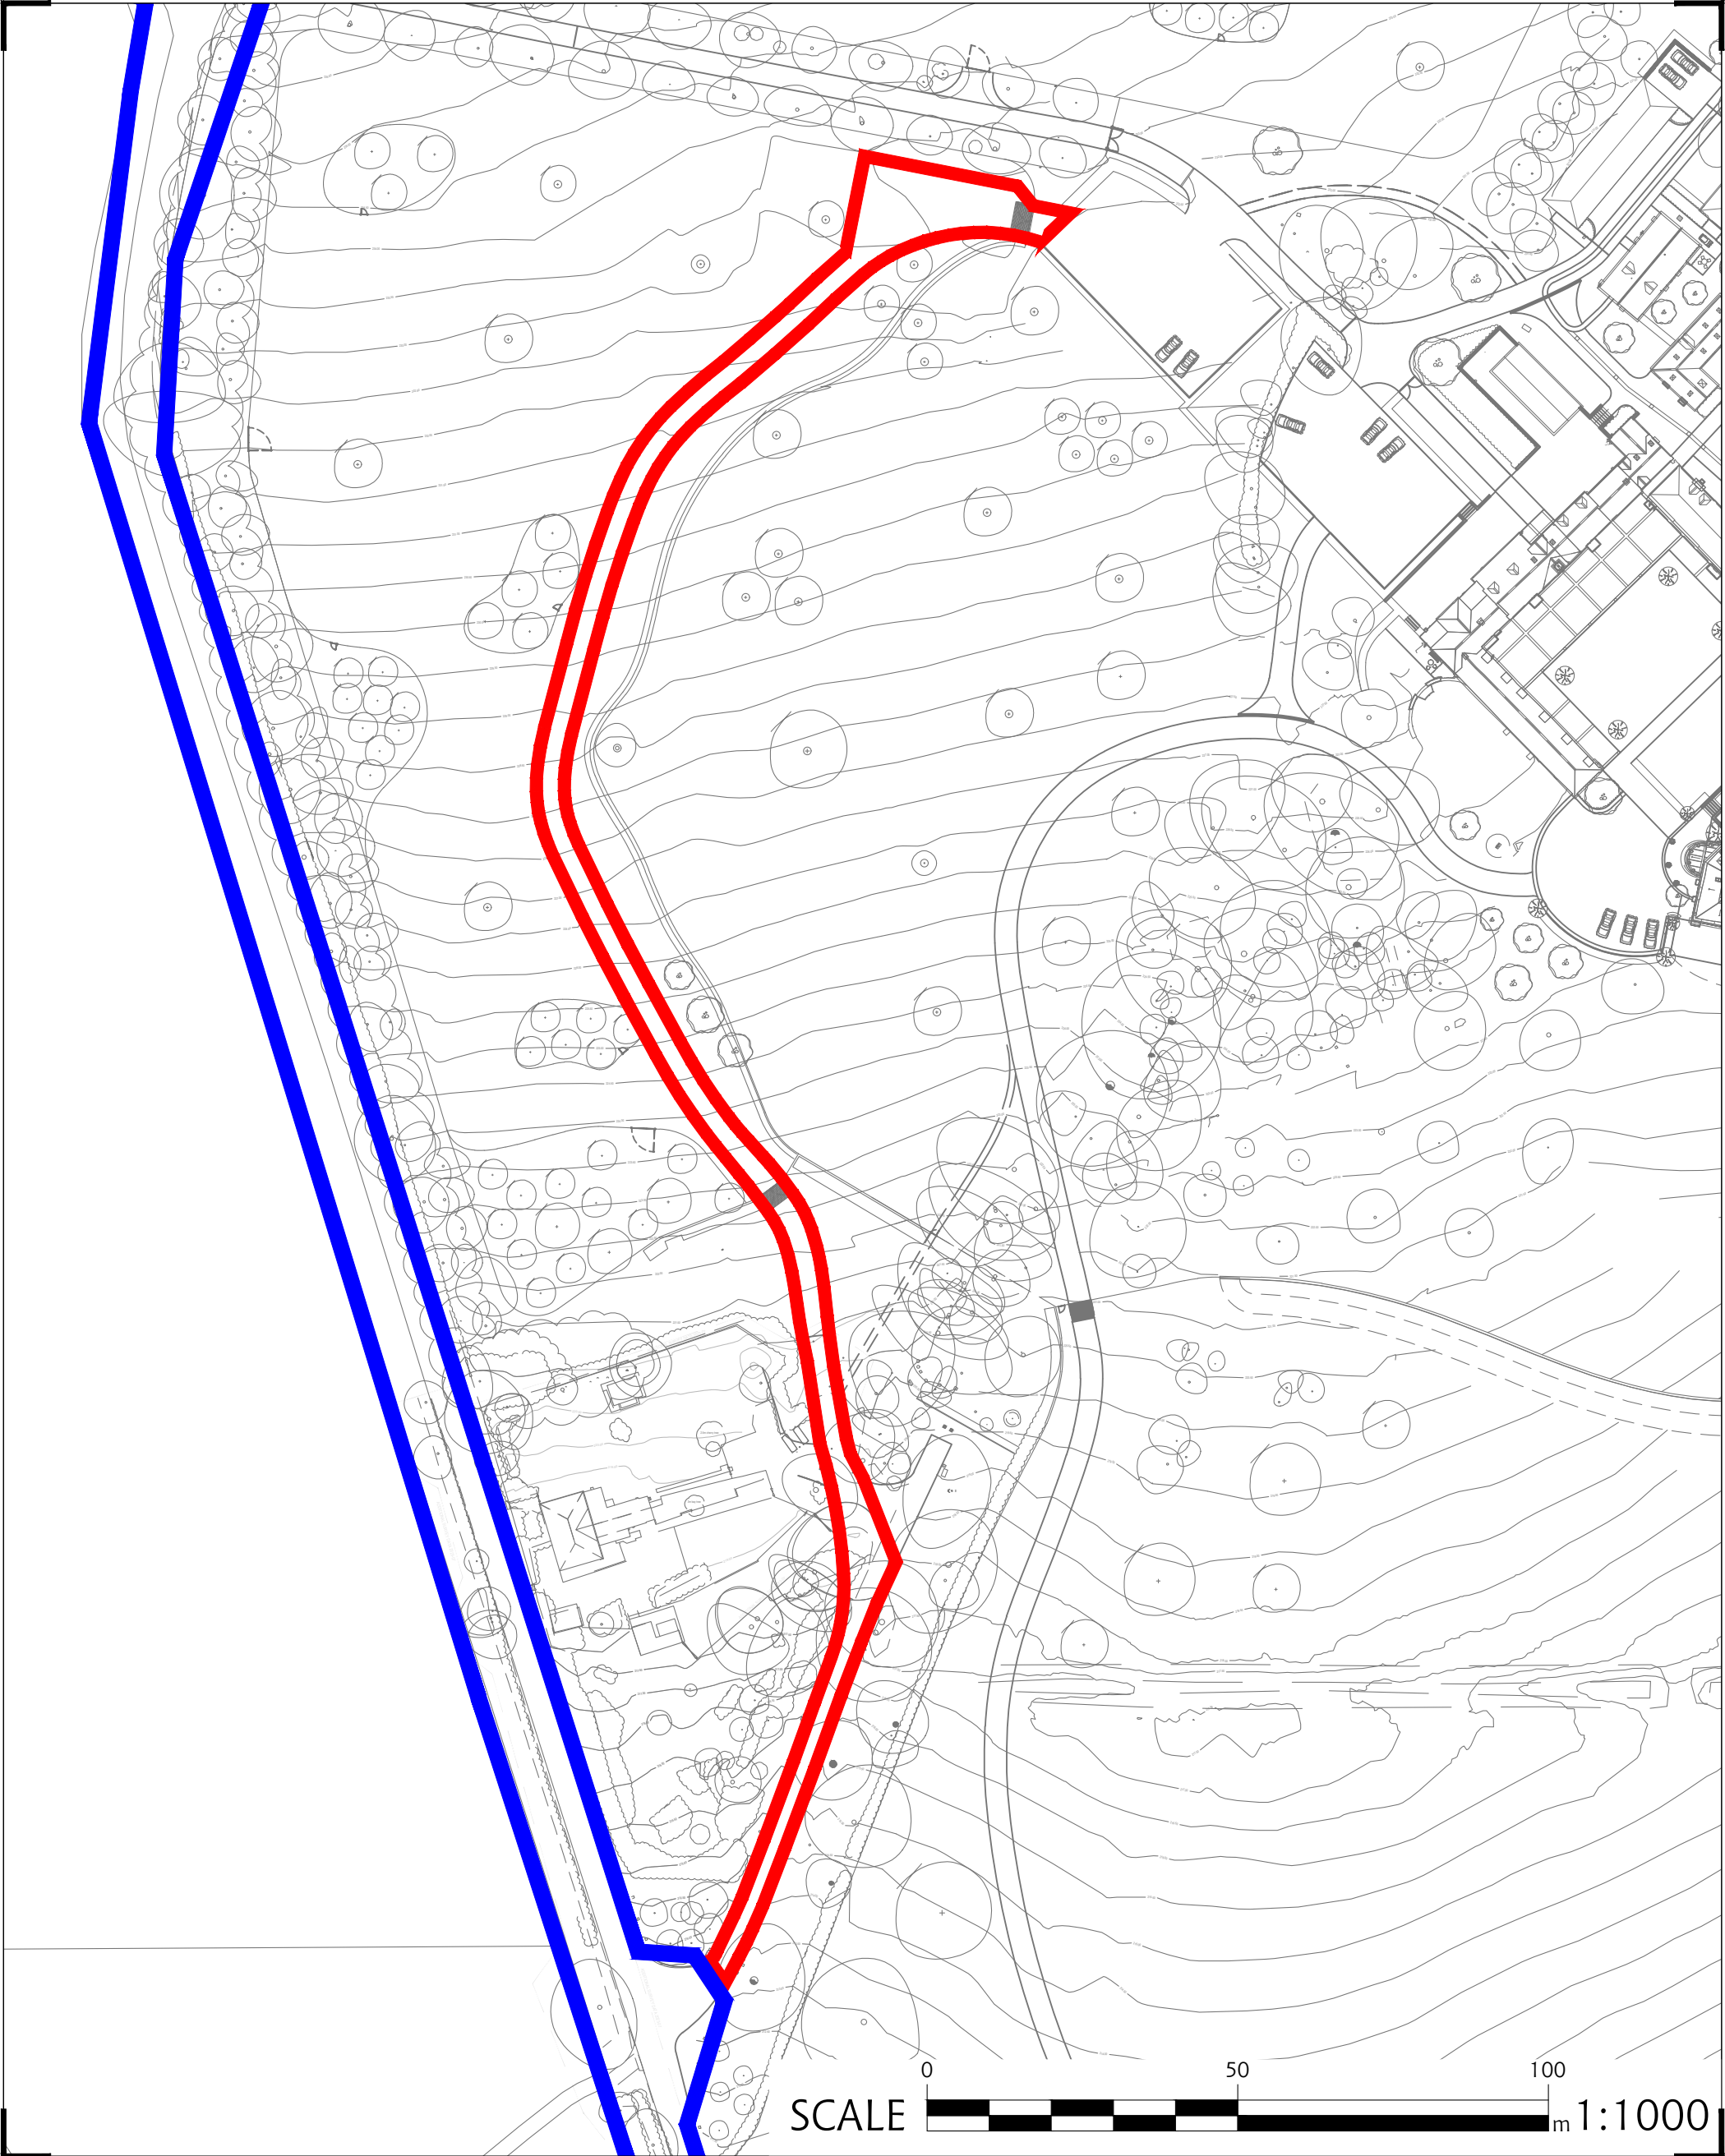

DRAWING STATUS:

PLANNING

Project No.

493

Prefix.

PLG

Dwng No.

076

Rev.

E

Project

Conholt Park

Drawing

Parking Exit Road

Red Line Boundary

Scale

1:1000 @A3

Drawn

BJG

Date

05/12/2025

A	Red line boundary updated	SG	09/01/26
B	Baseplan updated	SG	12/01/26
C	Blue line boundary added	SG	14/01/26
D	Red line updated	SG	16/01/26
E	Red line boundary updated	SG	27/01/26
Rev	Notes	Initial	Date

Do not scale except for planning purposes.
© This drawing embodies confidential copyrighted information and may not be reproduced in any form without prior written consent from Balston Agius.

- General Notes:
- To be read in conjunction with other consultants and any specialist contractors drawings, documents and specifications.
 - Do not scale off drawing (except for planning purposes), use figured dimensions only.
 - NB: This drawing is issued in colour and may be a non-standard paper size.
 - Unless otherwise noted, all dimensions are given in millimetres and levels in metres.
 - Adjacent properties and boundaries are shown for illustrative purposes only and, unless otherwise stated, have not been surveyed.
 - Any discrepancies must be reported directly to Balston Agius. Similarly, if dimensions/design intent cannot be accurately determined Balston Agius must be notified. The contractor shall be responsible for any errors or inaccuracies resulting from a failure to do so. IF IN DOUBT ASK.
 - Check site conditions prior to commencement of work. If, in light of the soil conditions found, redesign may be necessary then Balston Agius should be notified immediately.
 - All dimensions must be checked by the contractor prior to commencement of work on site.
 - All work below ground is shown provisionally, inspection of ground conditions is essential prior to commencement of work.



**BALSTON
AGIUS**

Long Barn, Patney, Devizes
Wiltshire SN10 3RB
t +44 (0)1380 848181
www.balstonagius.co.uk