


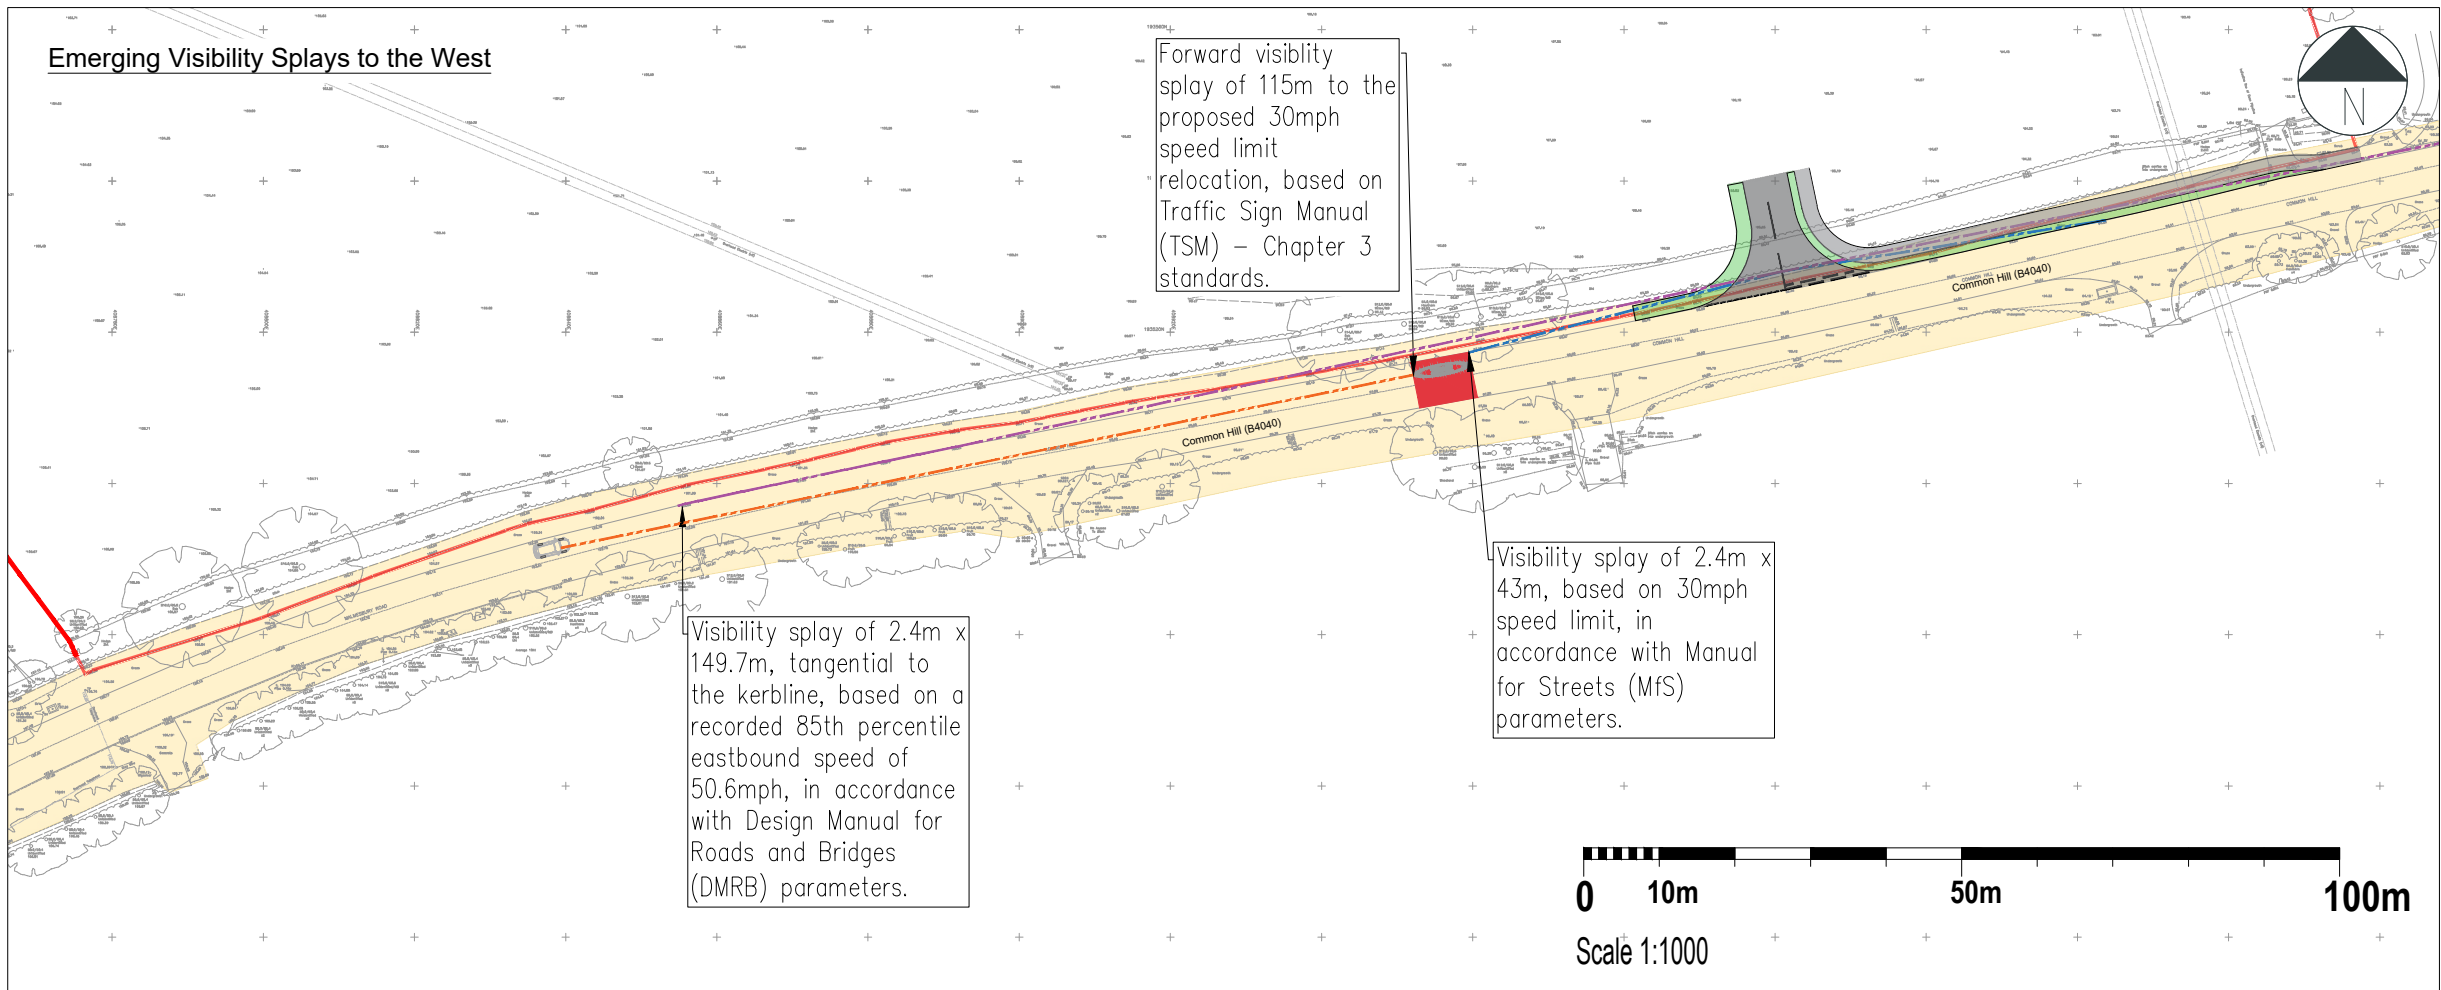


Notes:

1. Do not scale from this drawing. All dimensions are in metres, unless stated otherwise.
2. This topographical drawing was received from Precise Land Surveys, drawing number T_PLS933 & dated July 2023.
3. Highway boundary information has been provided by Wiltshire Council (06/09/2022) and has been overlaid by Rappor onto the Topographical Survey on a best fit basis.
4. Drawing to be read in conjunction with all other drawings. Any discrepancies are to be reported to the engineer 5 working days in advance of undertaking any work.
5. The layout is subject to detailed design, capacity testing, ground investigations & earth modelling, road safety audit, utilities & services and confirmation of land ownership.
6. Use of the drawing does not absolve the client from their responsibilities in regards to health & safety and CDM regulations.

Key:

- Indicative Site Boundary
- Adopted Highway Boundary
- Proposed Verge
- Proposed Carriageway
- Proposed Footway
- Emerging visibility splay, in accordance with DMRB parameters
- Emerging visibility splay, in accordance with MfS parameters
- Forward visibility splay, in accordance with TSM standards

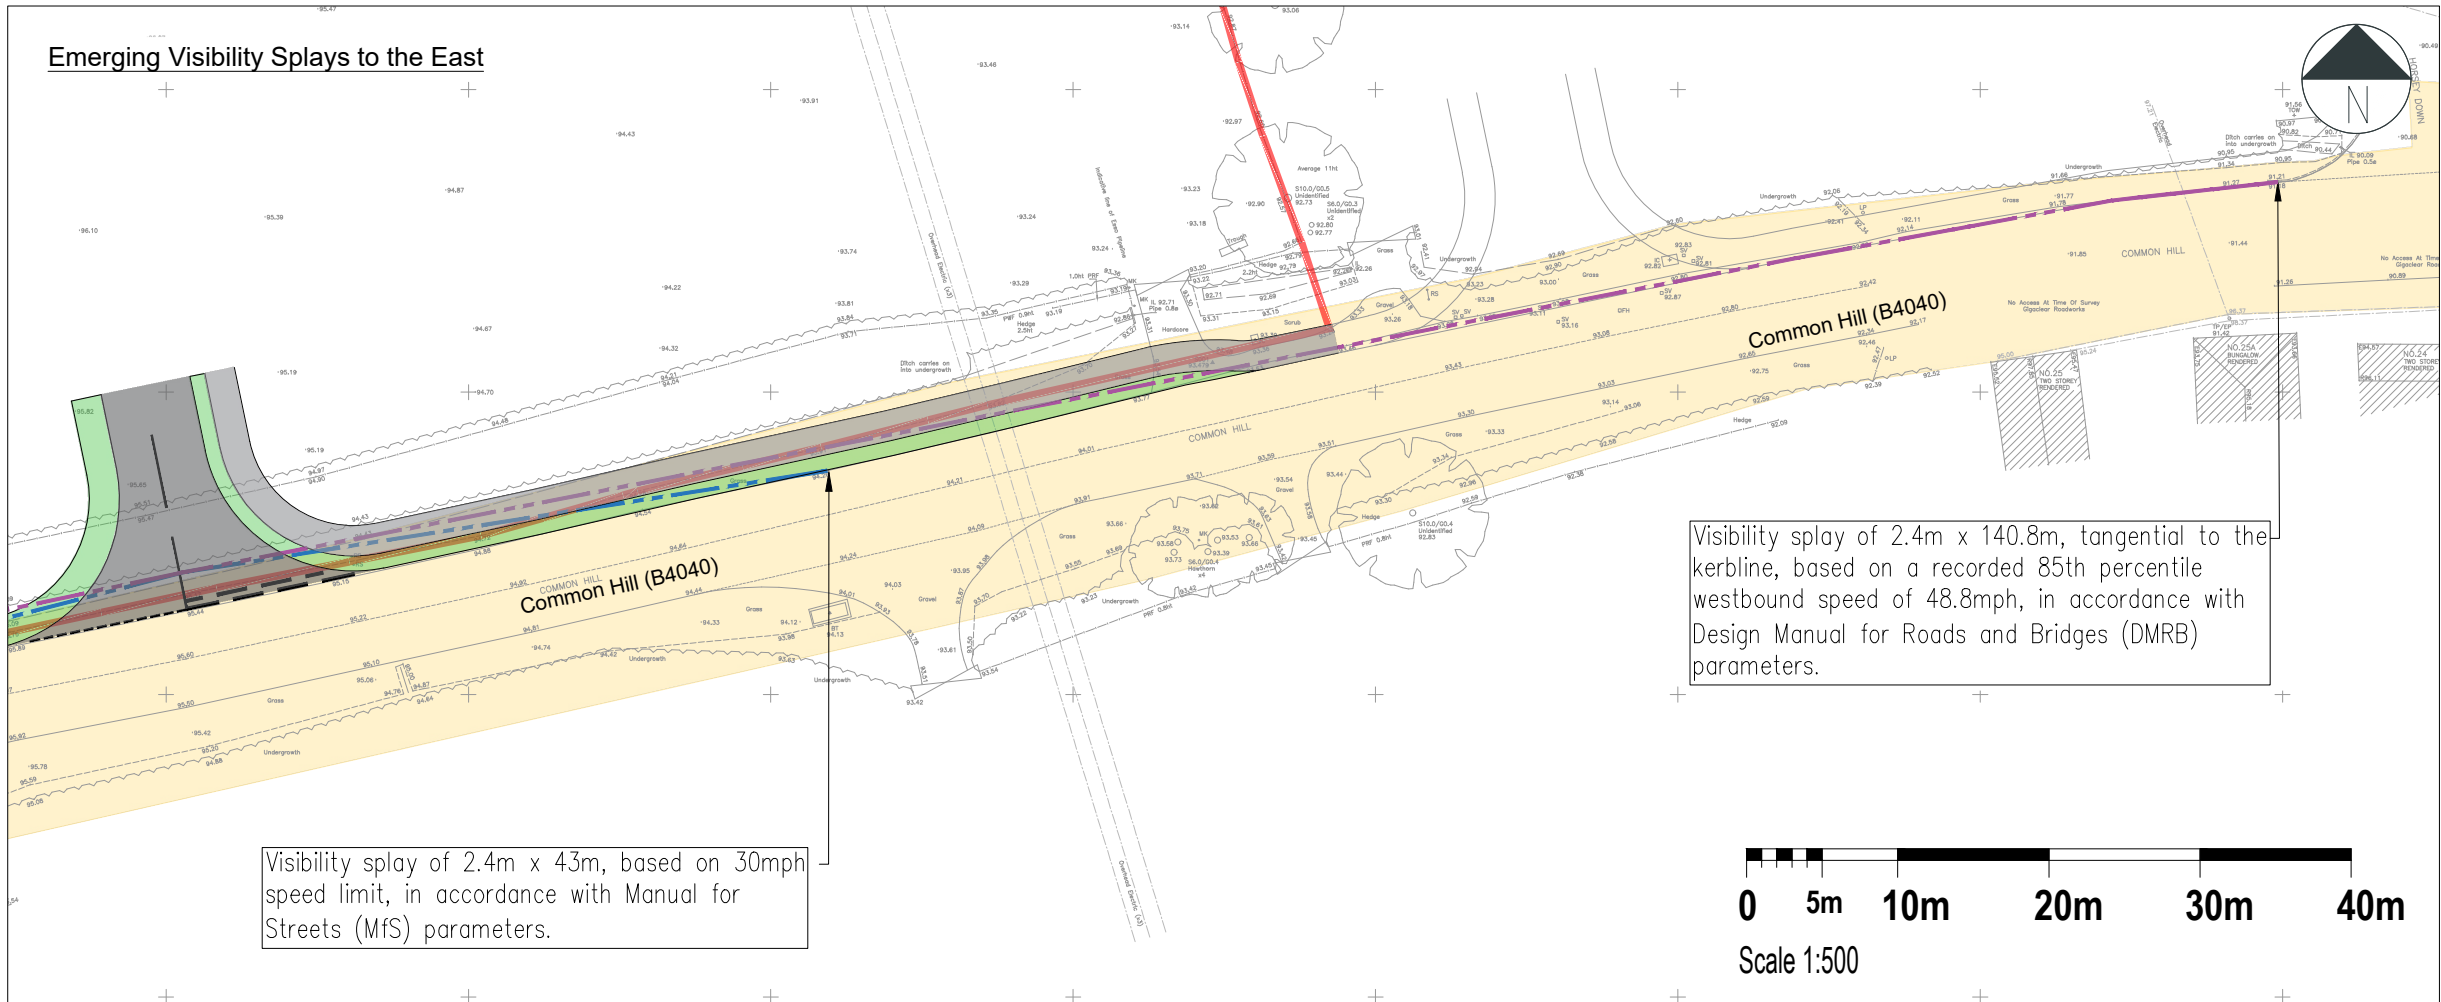

P03	08.04.26	Scale bars added	TP	ES	ES
P02	18.02.26	Visibility Splays Updated	TP	ES	ES
P01	06.01.26	First Issue	SB	TP	ES
Rev	Date	Details	By	Chkd	Appd

rappor



rappor.co.uk

CLIENT: Mac Mic Group

PROJECT: Land at Common Hill, Cricklade, Wiltshire

TITLE: Visibility Assessment

STATUS: For Information	Scale @ A3 As Stated
DRAWING NO: 251409-RAP-XX-XX-DR-TP-3201	REVISION: P03