


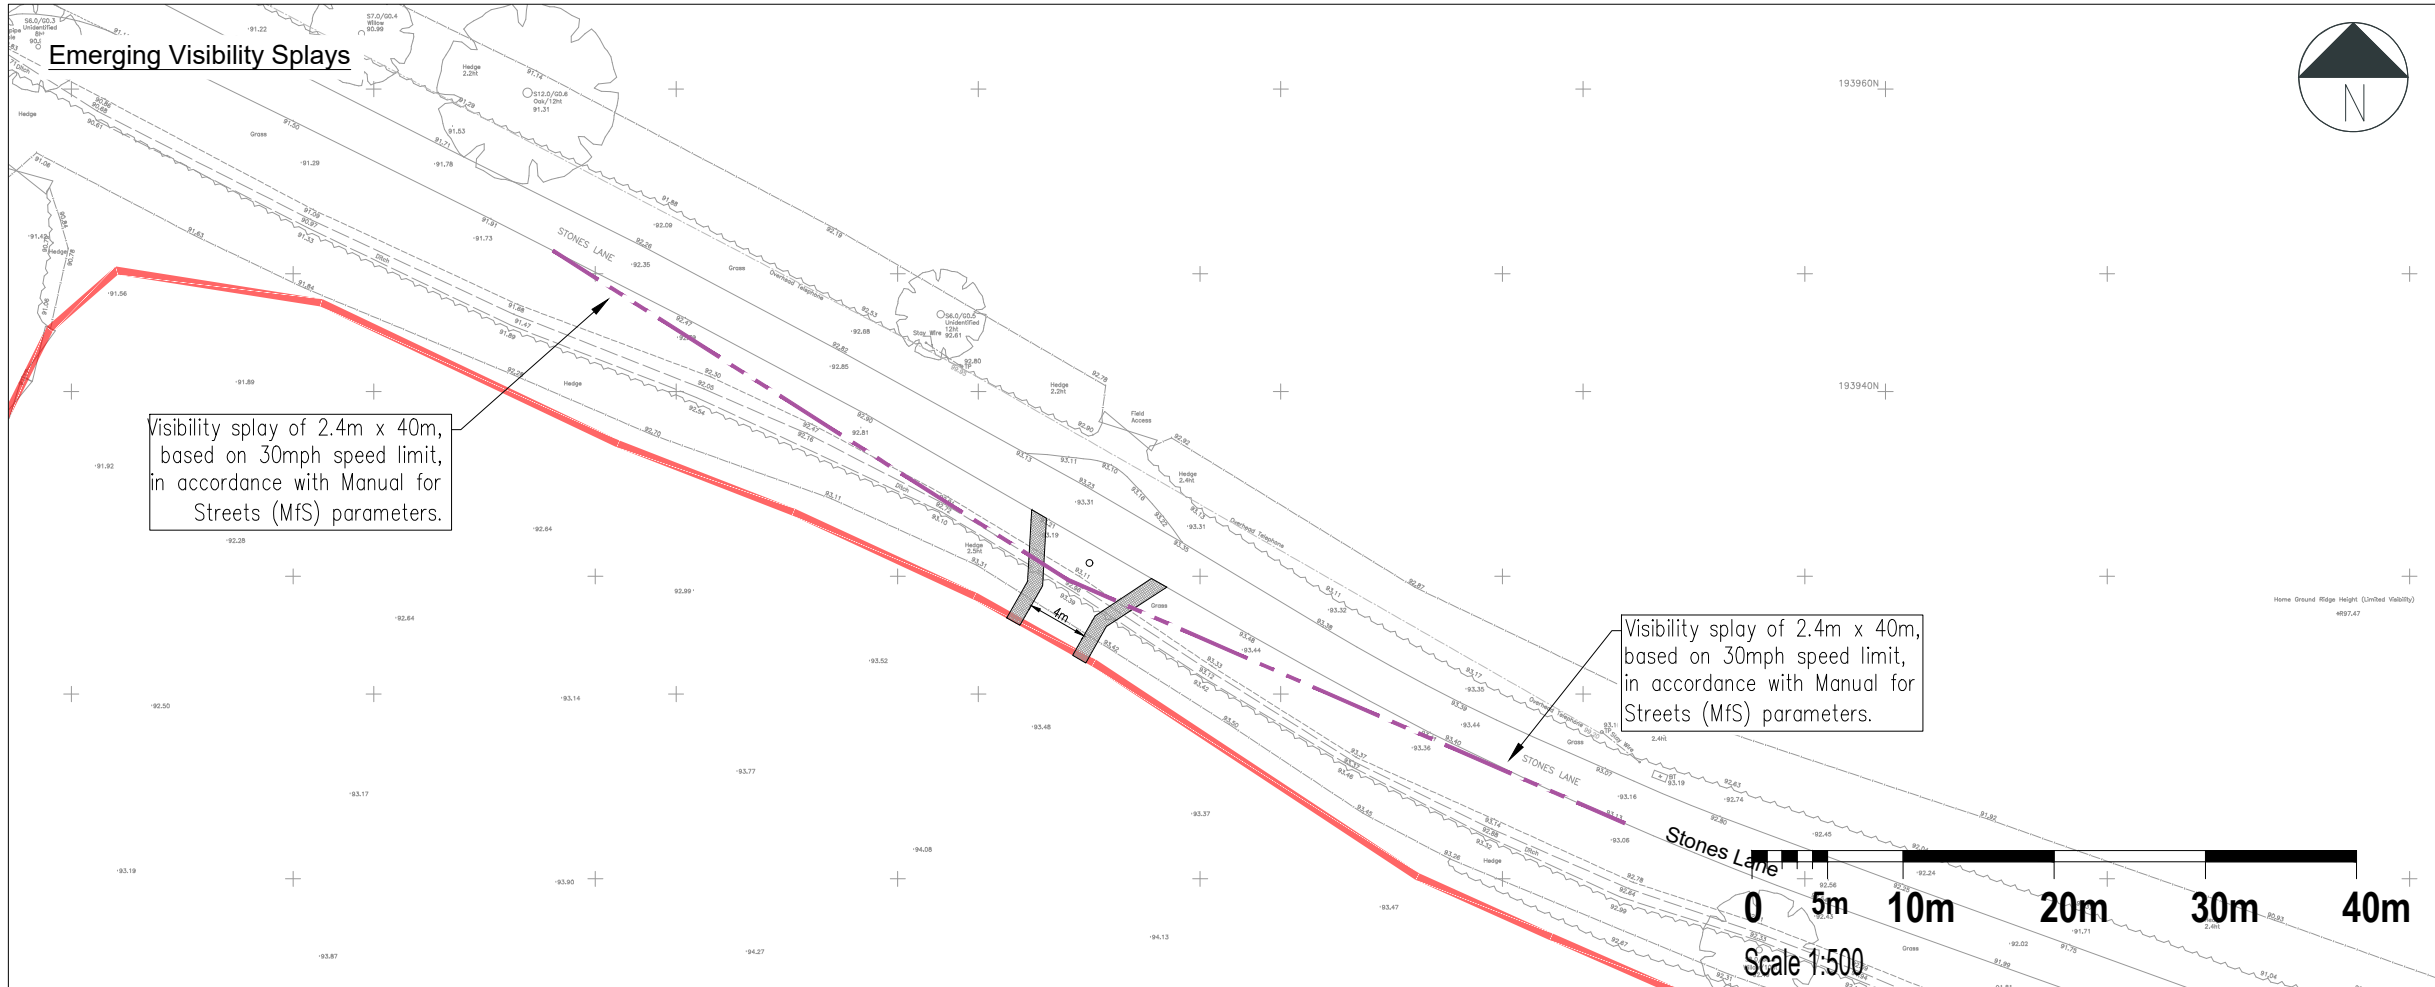


Notes:

1. Do not scale from this drawing. All dimensions are in metres, unless stated otherwise.
2. This topographical drawing was received from Precise Land Surveys, drawing number T_PLS933 & dated July 2023.
3. Drawing to be read in conjunction with all other drawings. Any discrepancies are to be reported to the engineer 5 working days in advance of undertaking any work.
4. The layout is subject to detailed design, capacity testing, ground investigations & earth modelling, road safety audit, utilities & services and confirmation of land ownership.
5. Use of the drawing does not absolve the client from their responsibilities in regards to health & safety and CDM regulations.



Key:

- Indicative Site Boundary
- 2.4m x 40m Visibility Splay in accordance with MfS parameters

Vehicle Profile

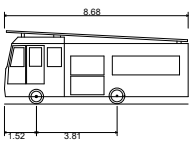

DB32 Fire Appliance	
Overall Length	8.680m
Overall Width	2.180m
Overall Body Height	3.452m
Min Body Ground Clearance	0.337m
Max Track Width	2.121m
Lock to lock time	6.00s
Kerb to Kerb Turning Radius	7.910m

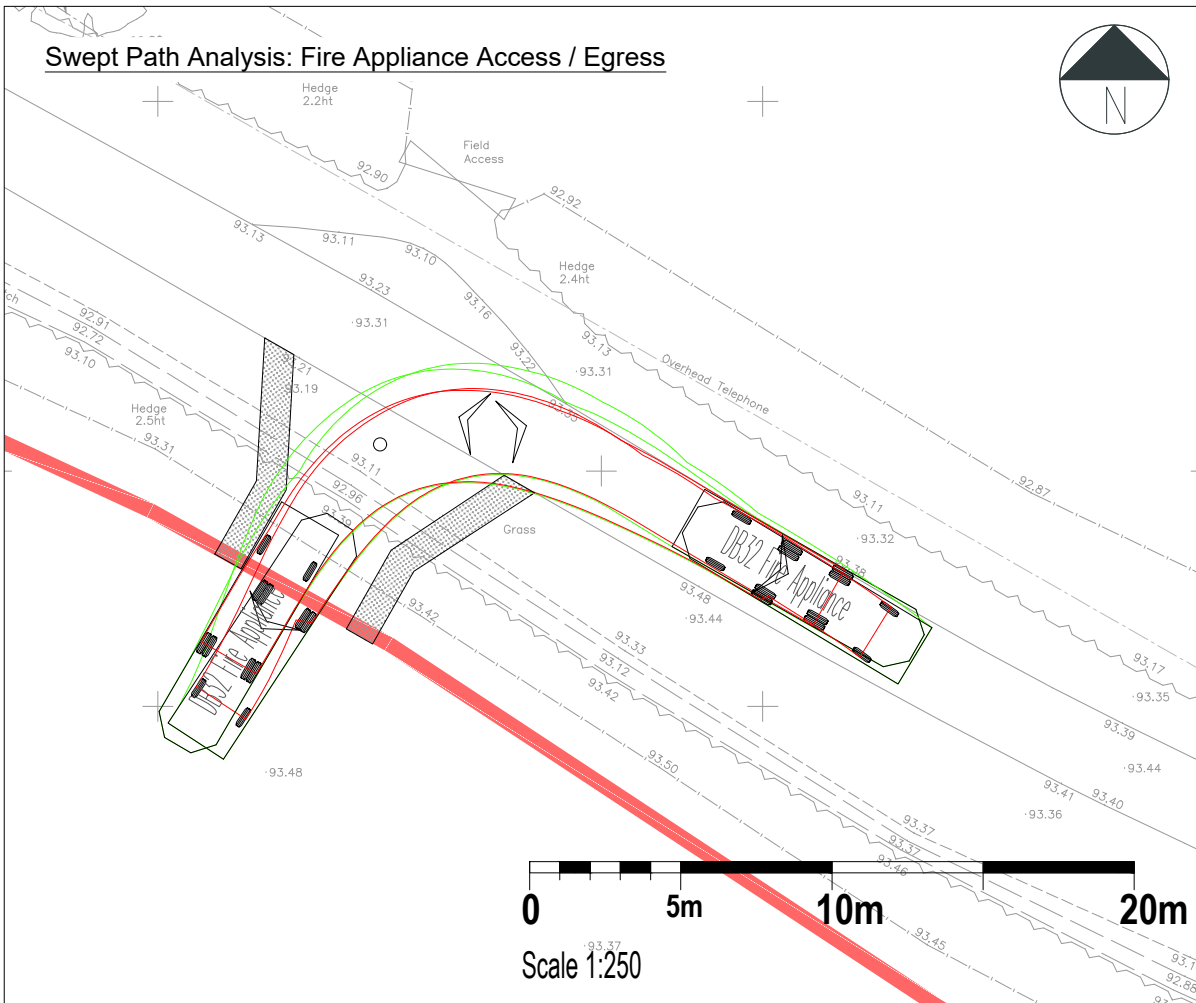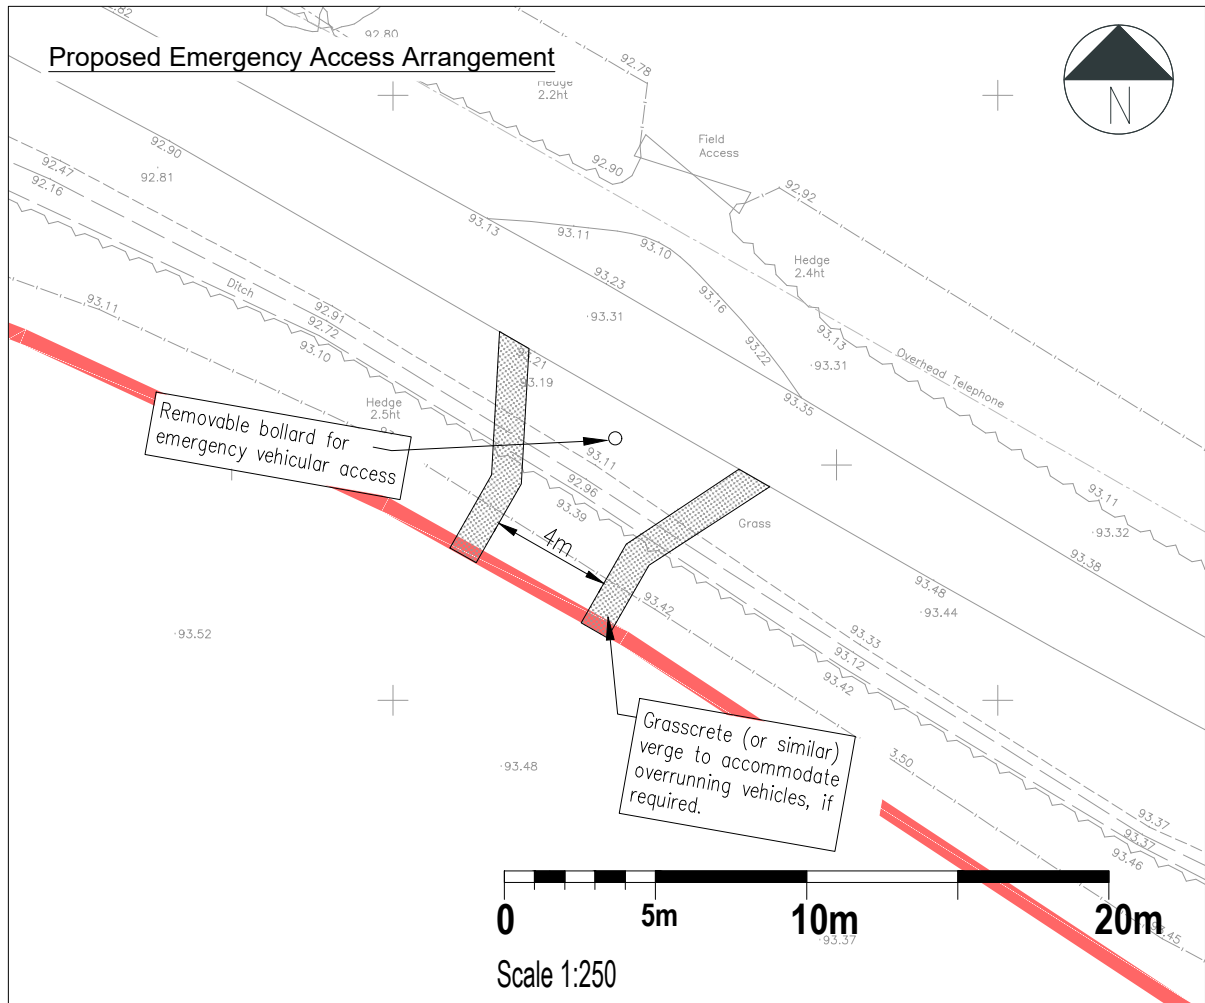

P02	08.04.26	Scale bars added	TP	ES	ES
P01	20.01.26	First Issue	SB	TP	ES
Rev	Date	Details	By	Chkd	Appd

rappor



rappor.co.uk

CLIENT:	Mac Mic Group		
PROJECT:	Land at Common Hill, Cricklade, Wiltshire		
TITLE:	Proposed Emergency Access Arrangements		
STATUS:	For Information	Scale @ A3 As Stated	
DRAWING NO:	251409-RAP-XX-XX-DR-TP-3202	REVISION: P02	