

rev	date	description
-	-	-

Perry Green

Scamperdale

79.9m



42


Parking space

Patio area

86.3m

GP

alter

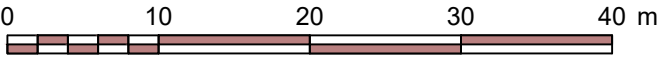

NORTH

BP

A.

brodie

planning

associates

Planning ■ Design ■ Development

contact
tel: 01242 898368
email: info@brodieplanning.co.uk
web: www.brodieplanning.co.uk

address
The Haybarn, Manor Farm
Southam Lane, Southam,
Cheltenham, Glos, GL52 3PB

client Mr Hermer	ref: 3292	title Block Plan		
project description Change of use for detached garage		drawing number 3292-002	scale 1:500 - A3	date Mar' 2025
location Mulberry Cottage, 42 Perry Green, SN16 9DP	status PLANNING		rev Ø	

This drawing is the copyright of Brodie Planning Associates Ltd and should not be reproduced in whole/part or in any other manner unless having received written permission. **NOTES:** do not scale from this drawing (other than for planning purposes), please use figured dimensions only and report and discrepancies immediately. Planning drawings **must not** be used for construction or manufacturing purposes. Building regulations approval and other statutory consents (ie party wall agreements, build over/near notices, diversions/removal of utilities etc) should be sought prior to construction where required. The client should become familiar with their duties under The Construction (Design & Management) Regulations (CDM 2015).