


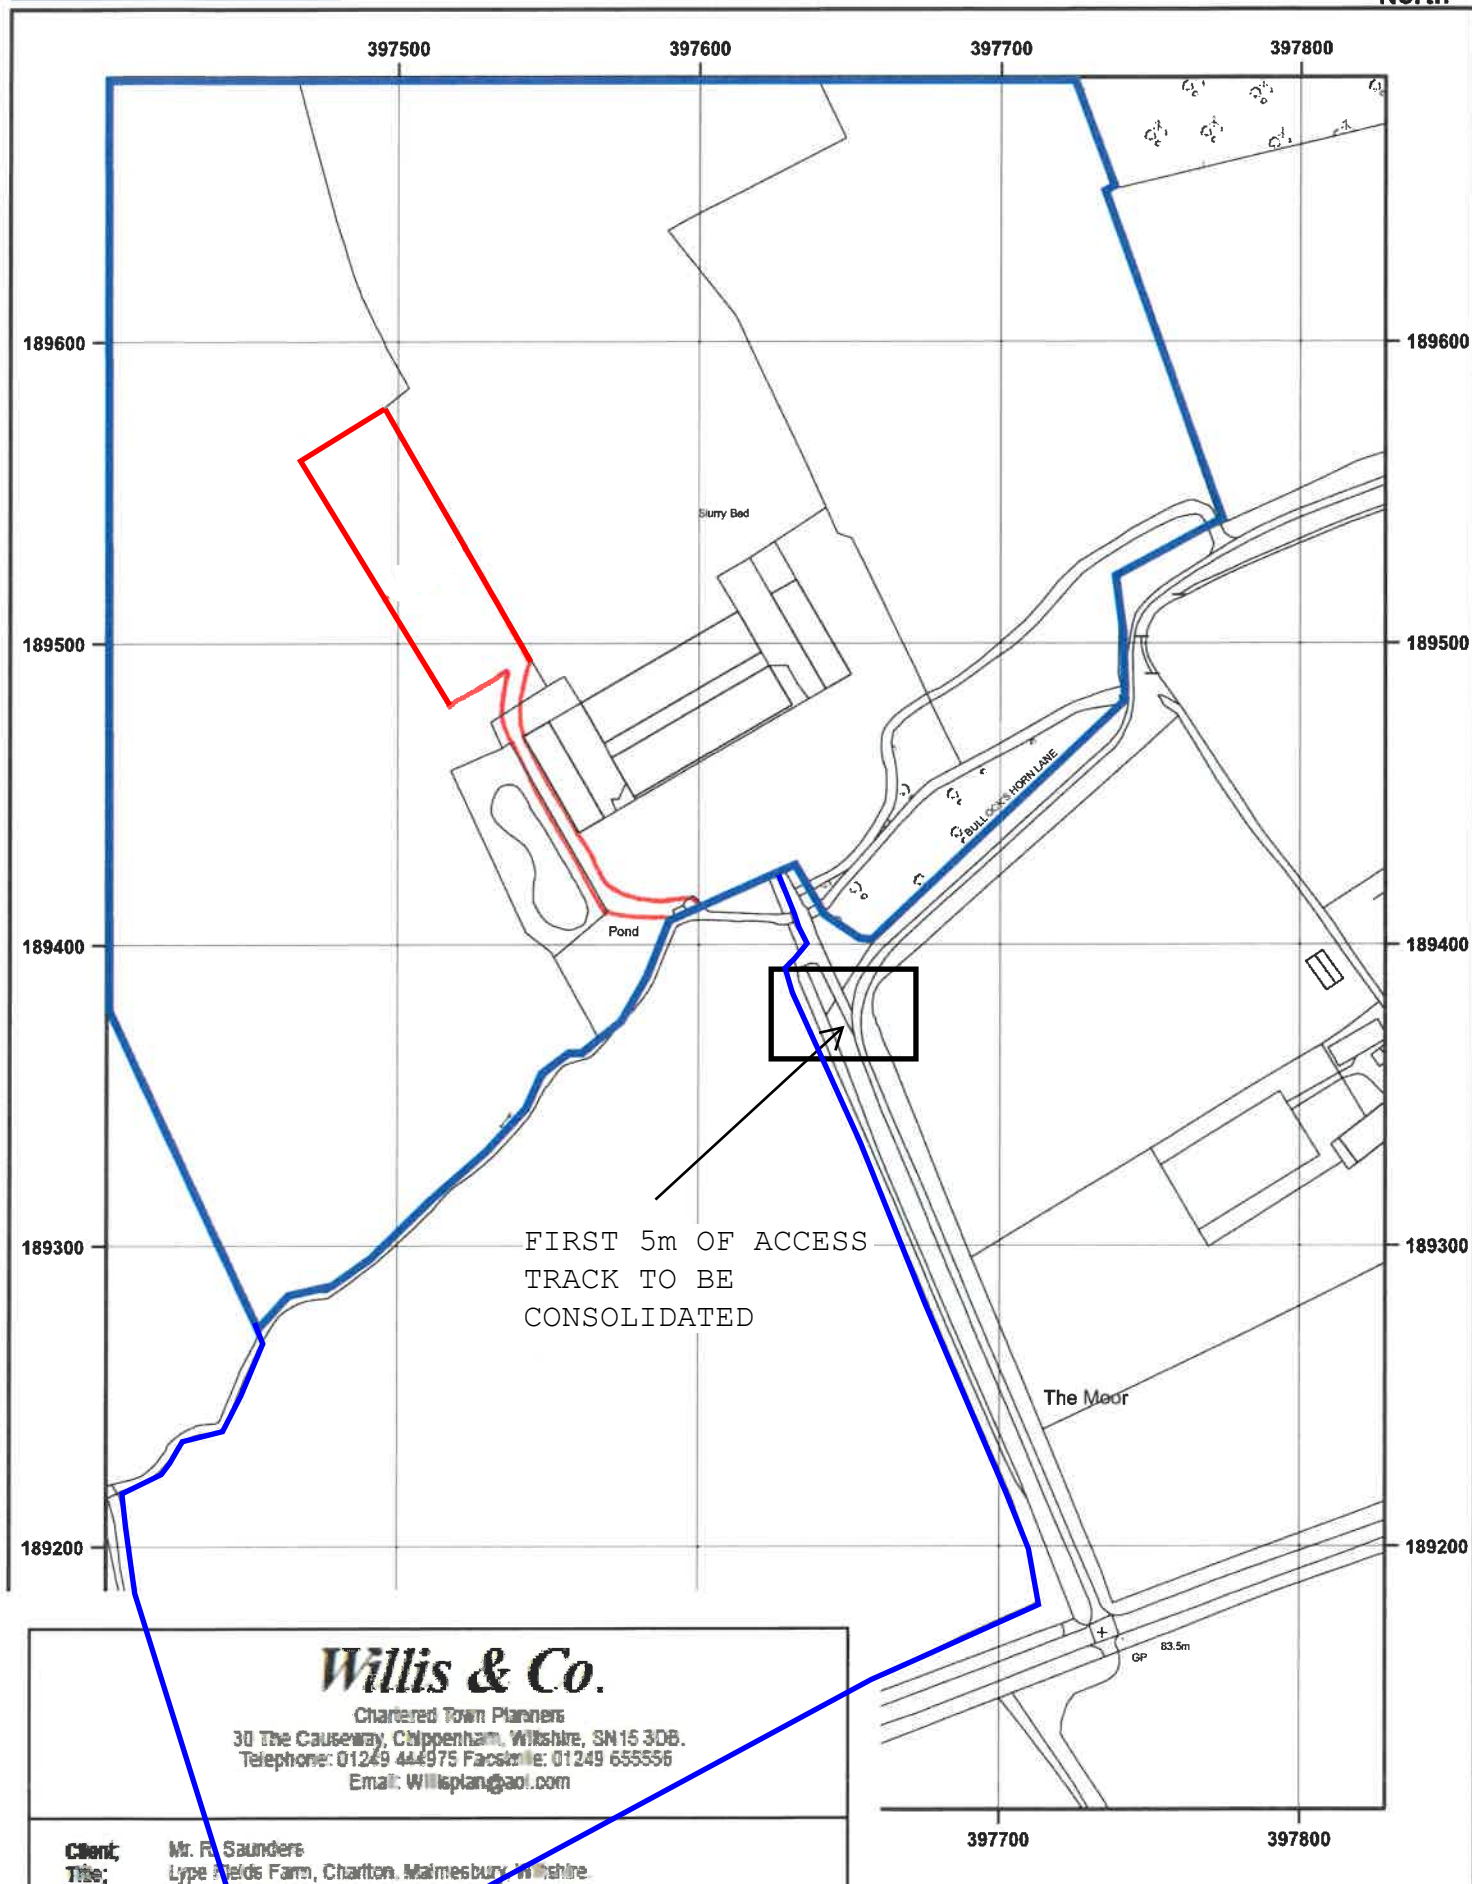

Willis & Co.

Chartered Town Planners
30 The Causeway, Chippenham, Wiltshire, SN15 3DB.
Telephone: 01249 444975 Facsimile: 01249 655556
Email: Willisplanning@aol.com

Client: Mr. R. Saunders
Title: Lyte Fields Farm, Charlton, Malmesbury, Wiltshire.
Location Plan.

Scale: 1:2500 @ A3 **Date:** January 2025 **Drawing no:** RS-JH-01

This drawing is copyright and may not be reproduced in whole or part, without the express written consent of Willis & Co. Planners. It is the property of Willis & Co. Planners and shall remain their property. Office, Licence number AL 51818A0001