


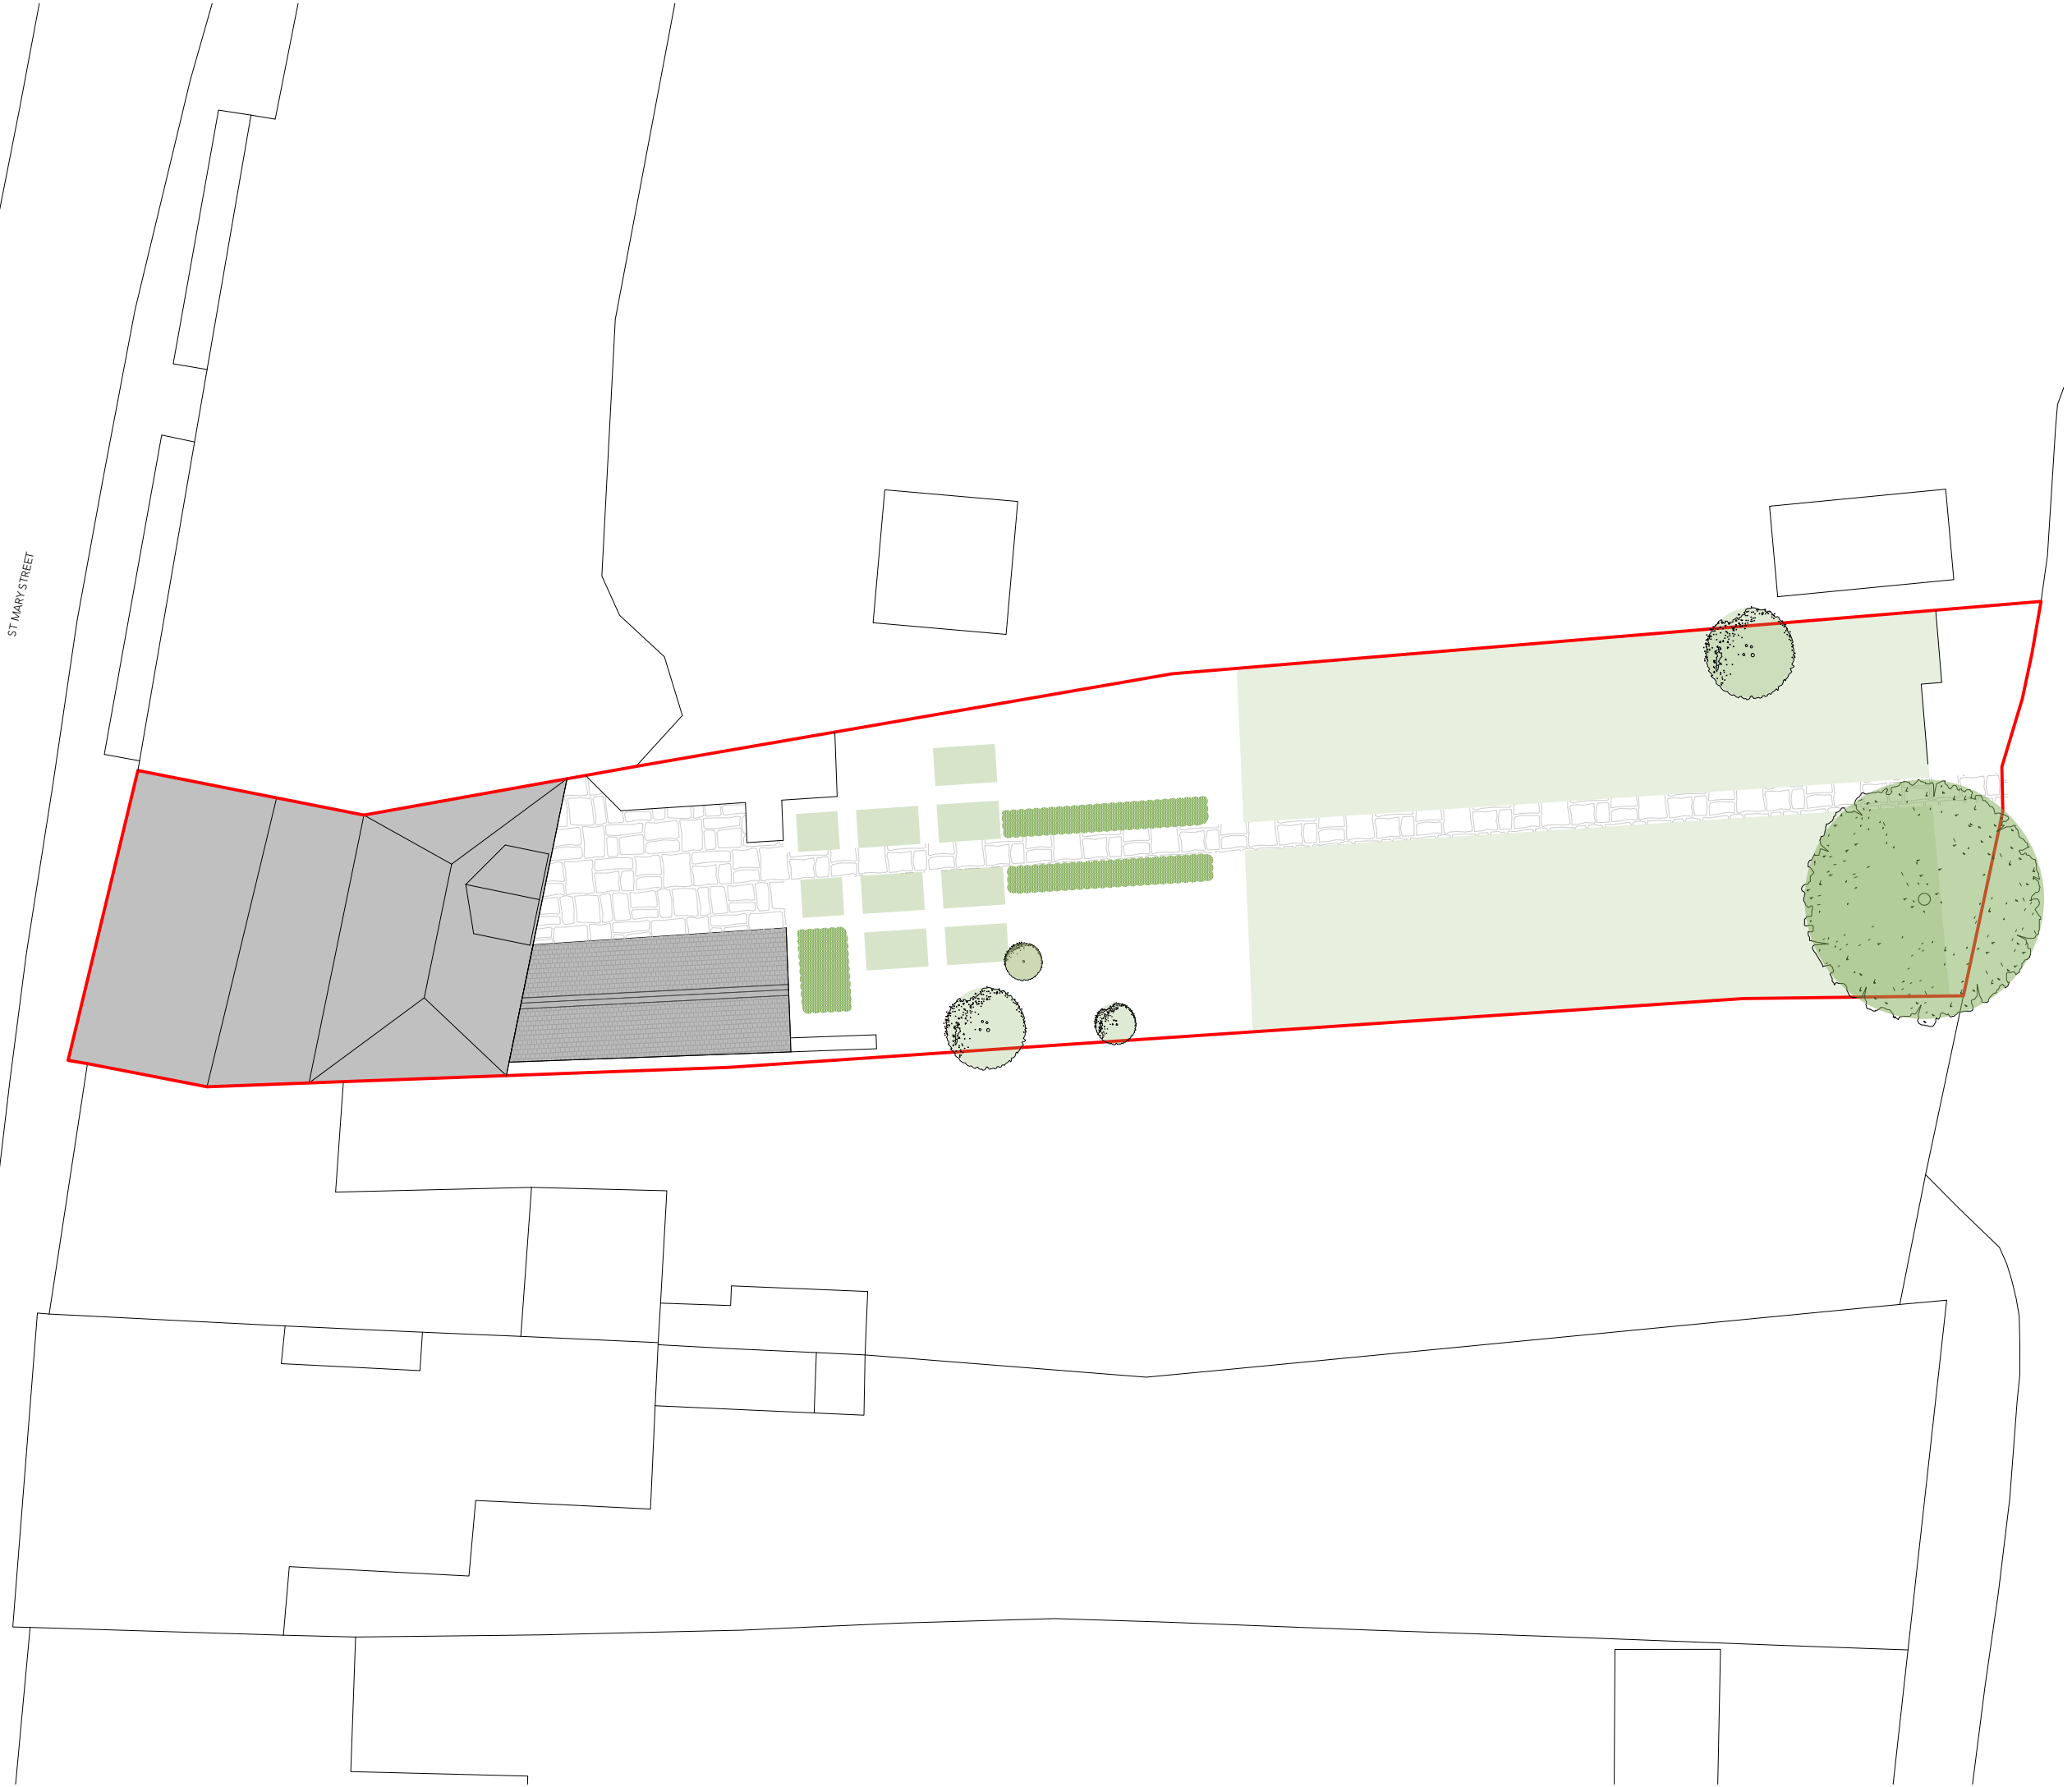

ST MARY STREET

724 53 St Mary Street

Planning

CLIENT

Ron Zahl

ADDRESS

53 St Mary Street
Chippenham
SN15 3JW

A MA 10/04/2026 Scale Bars Amended

REV. BY DATE NOTES



EX Site plan

PROJECT	STAGE	DRAWING	REV	DRAWN
724	PL2	01	A	MA
SCALE	SIZE	CREATION		
1:200	@ A3 L	March 2026		