


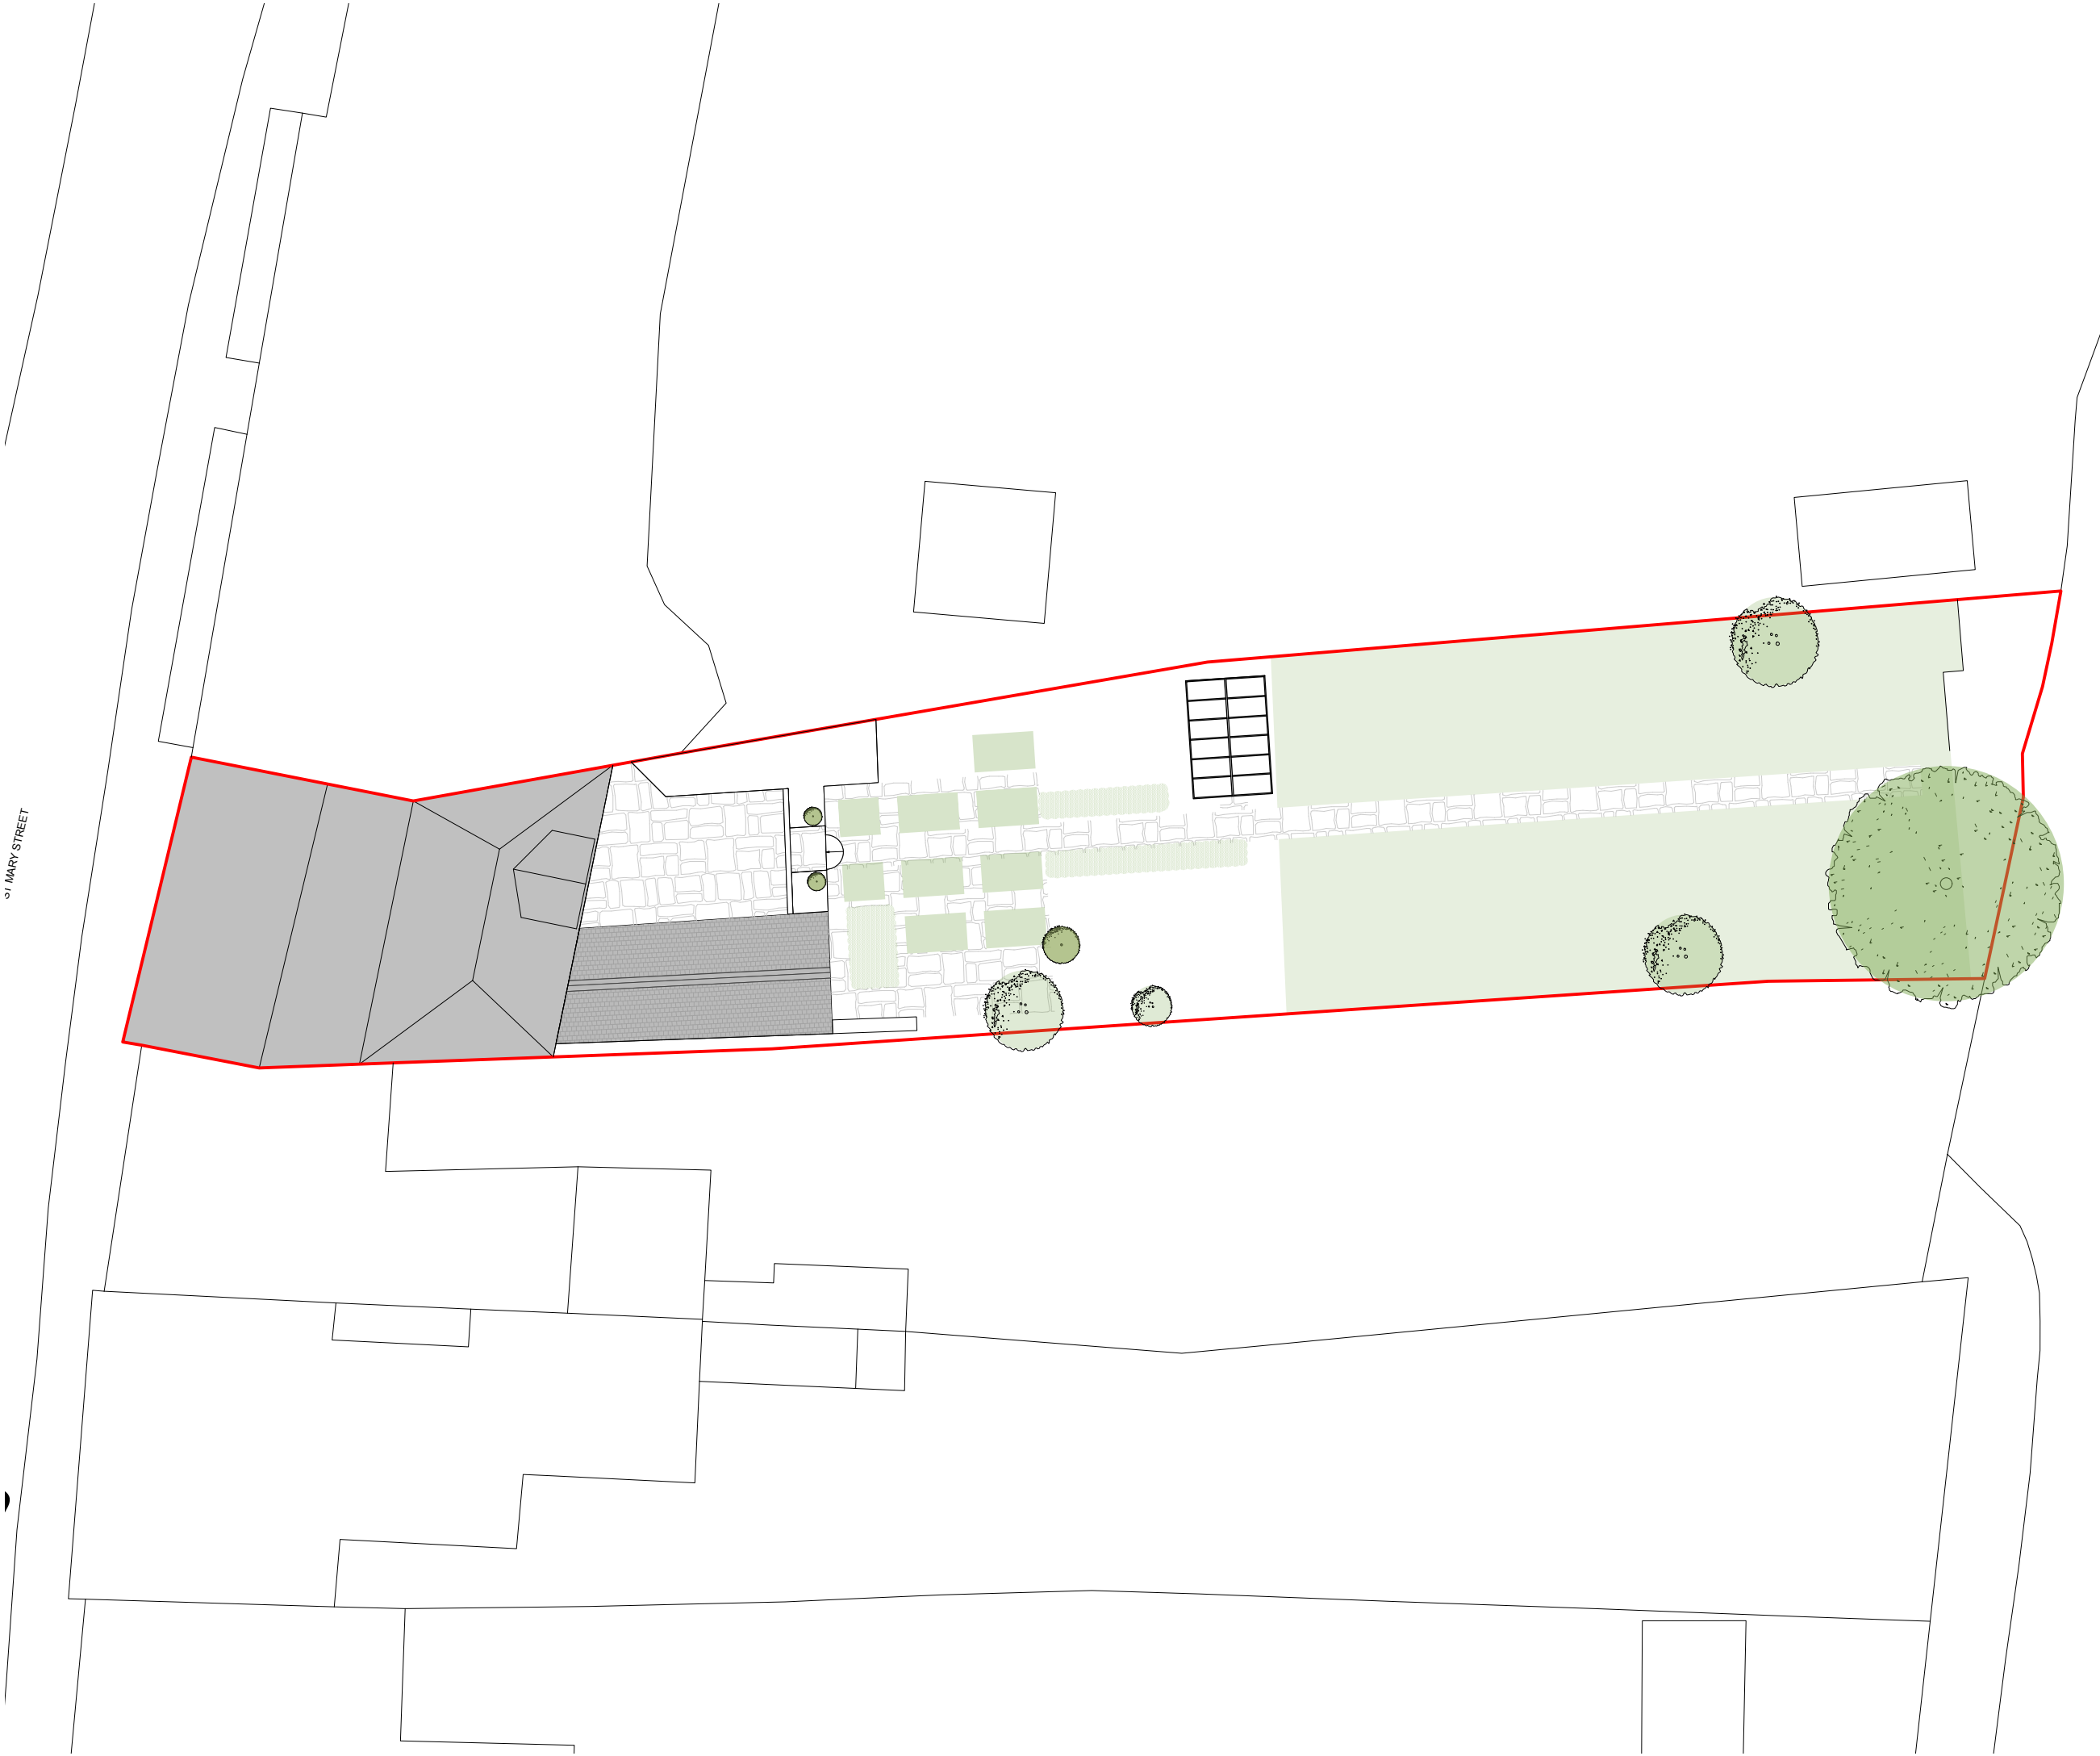

724 53 St Mary Street

Planning

CLIENT

Ron Zahl

ADDRESS

53 St Mary Street
Chippenham
SN15 3JW

A 10/04/2026 Amended Scale Bars

REV. BY DATE NOTES



PR Site plan

PROJECT	STAGE	DRAWING	REV	DRAWN
724 -	PL2 -	05	A	MA
SCALE	SIZE	CREATION		
1:200	@ A3 L	March 2026		

ARTEL 
architects that build
artel31.co.uk · 01249 445656 · 5 Union Road SN15 1HW
THIS DRAWING IS COPYRIGHT © OF ARTEL31 LIMITED
REPRODUCTION IS ONLY TO TAKE PLACE WITH PRIOR WRITTEN AUTHORITY
ALL DIMENSIONS TO BE CONFIRMED ON SITE BEFORE ANY WORK COMMENCES
ANY DISCREPANCIES FOUND IN DRAWINGS OR OTHER DOCUMENTATION MUST
BE BROUGHT TO THE ATTENTION OF THE ARCHITECT BEFORE PROCEEDING