


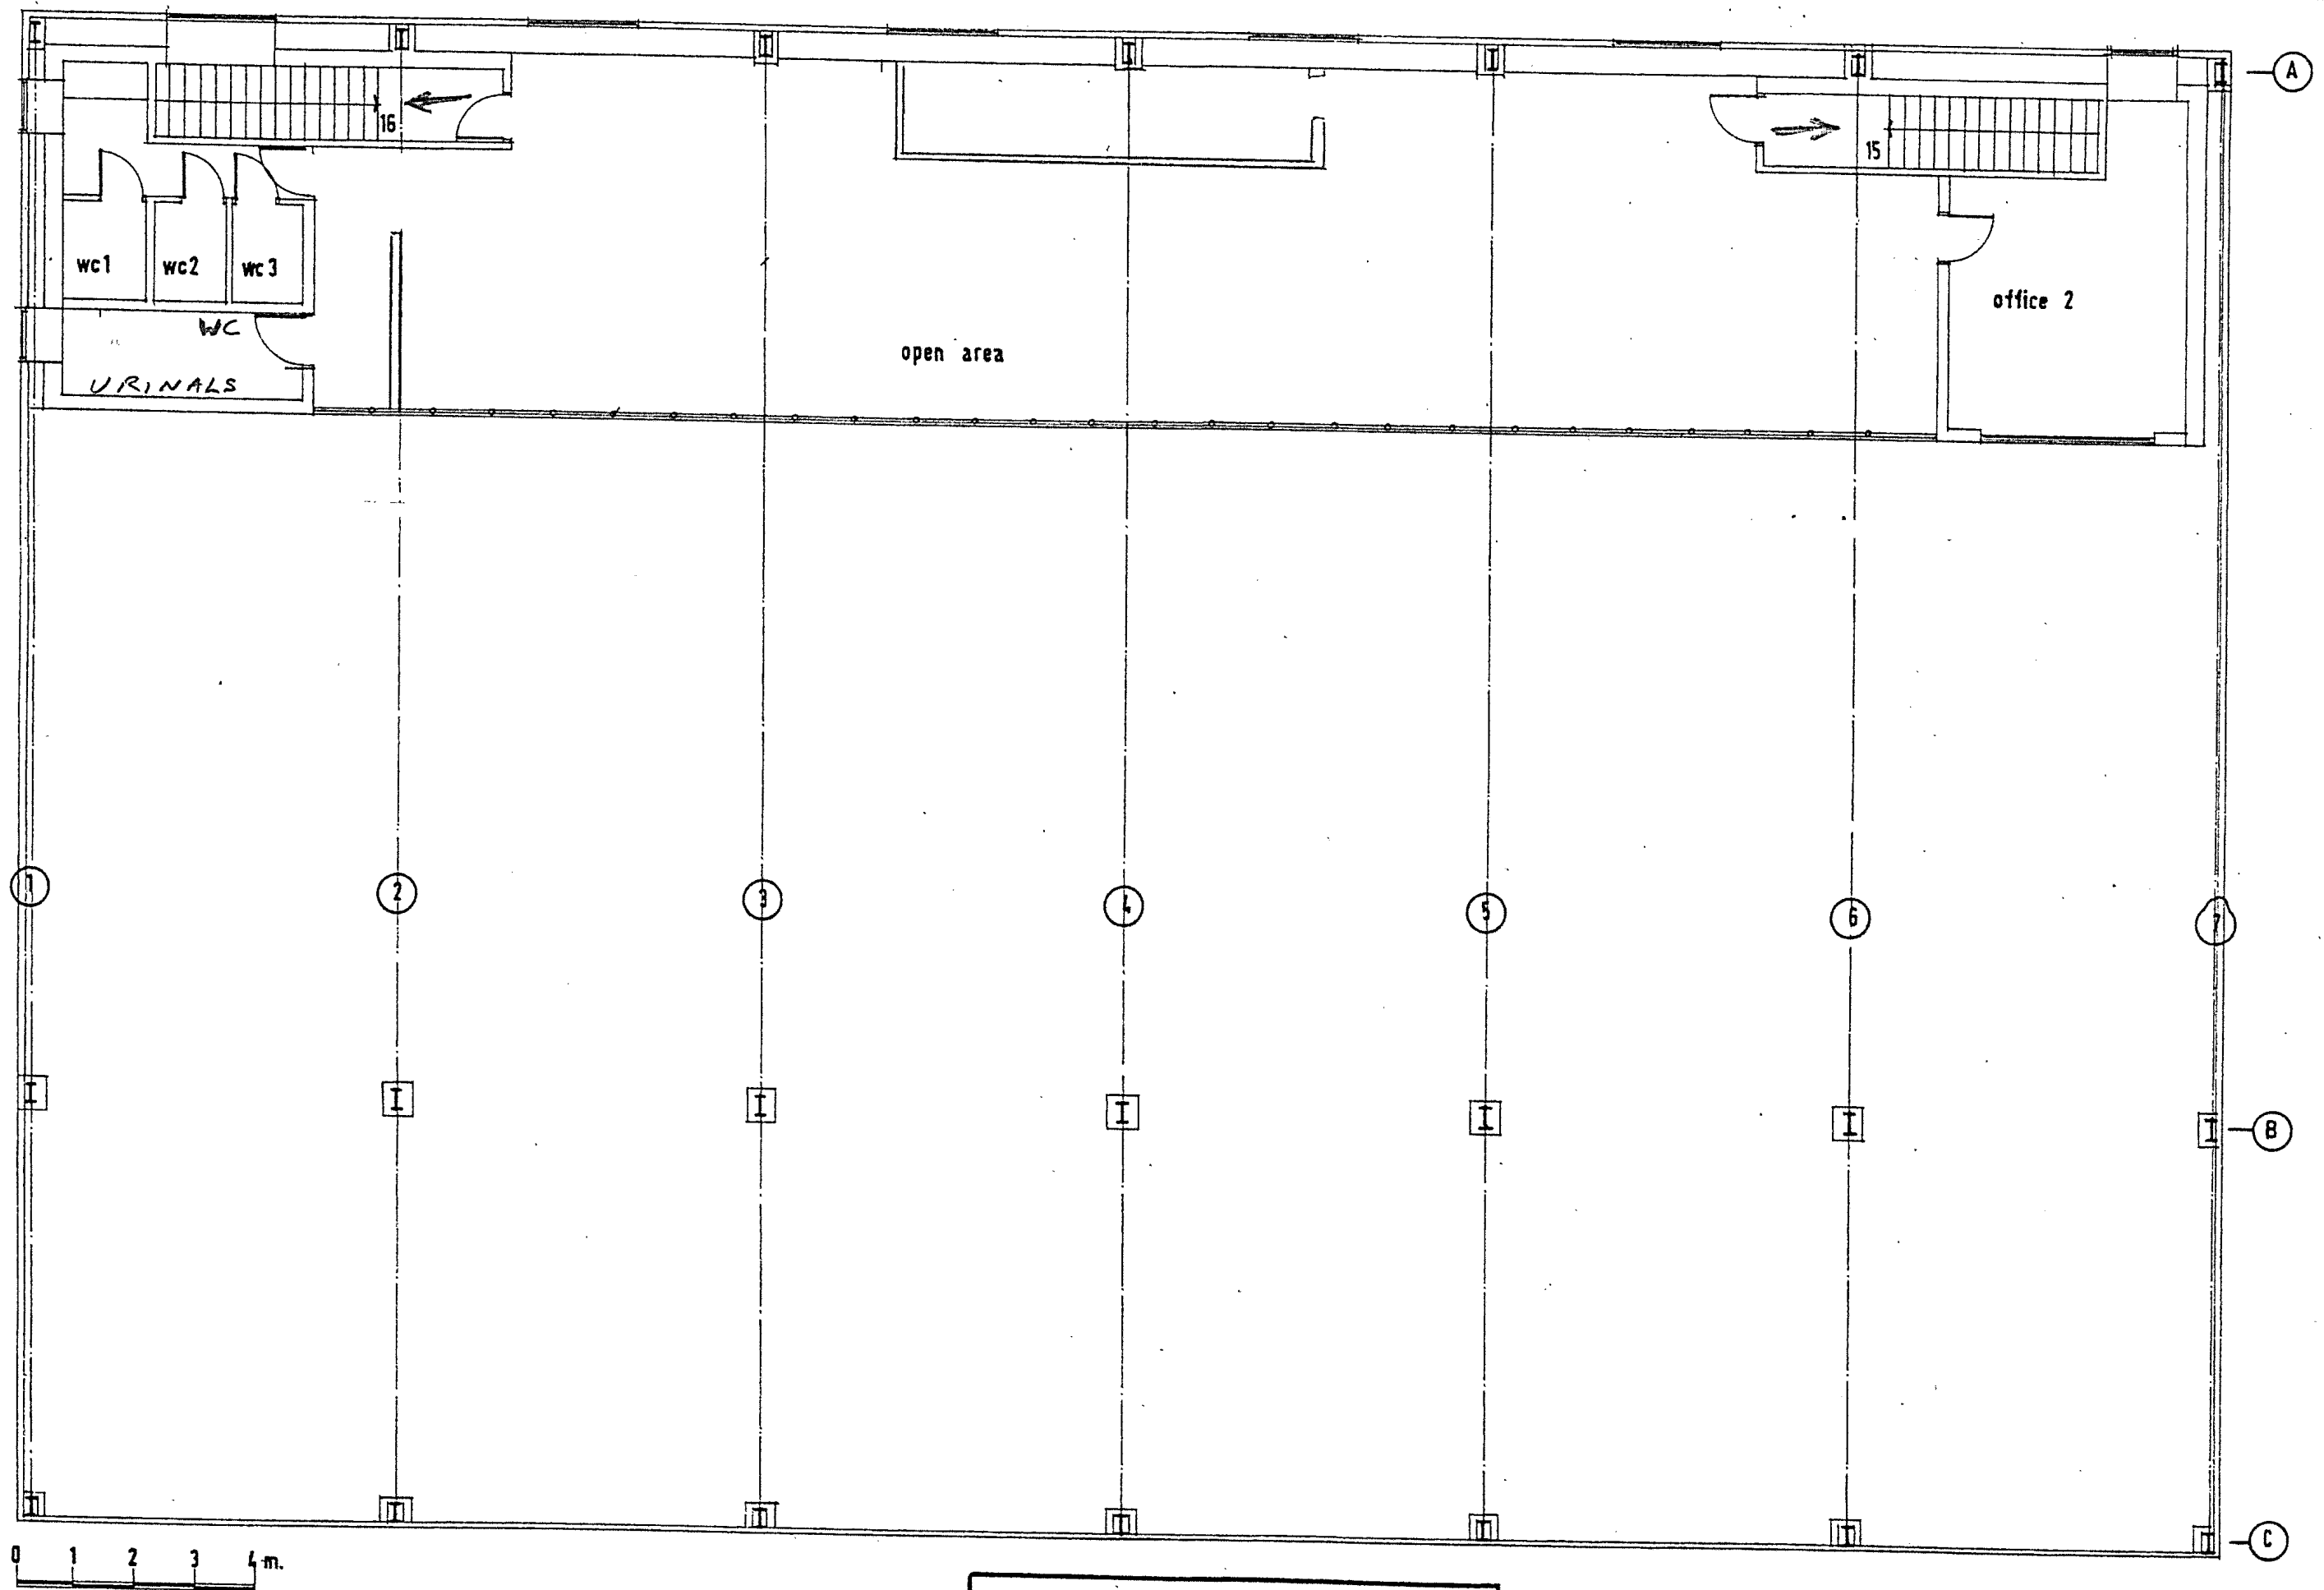

MOULTON FARMS LTD
 KINGSTON FARM, HOLT ROAD, BRADFORD ON AVON, BA15 1TS
 Conversion first floor plan . proposed

SCALE : 1/100 (@A3)
 DATE : FEBRUARY 2021
 DRAWING :

AS FF1