


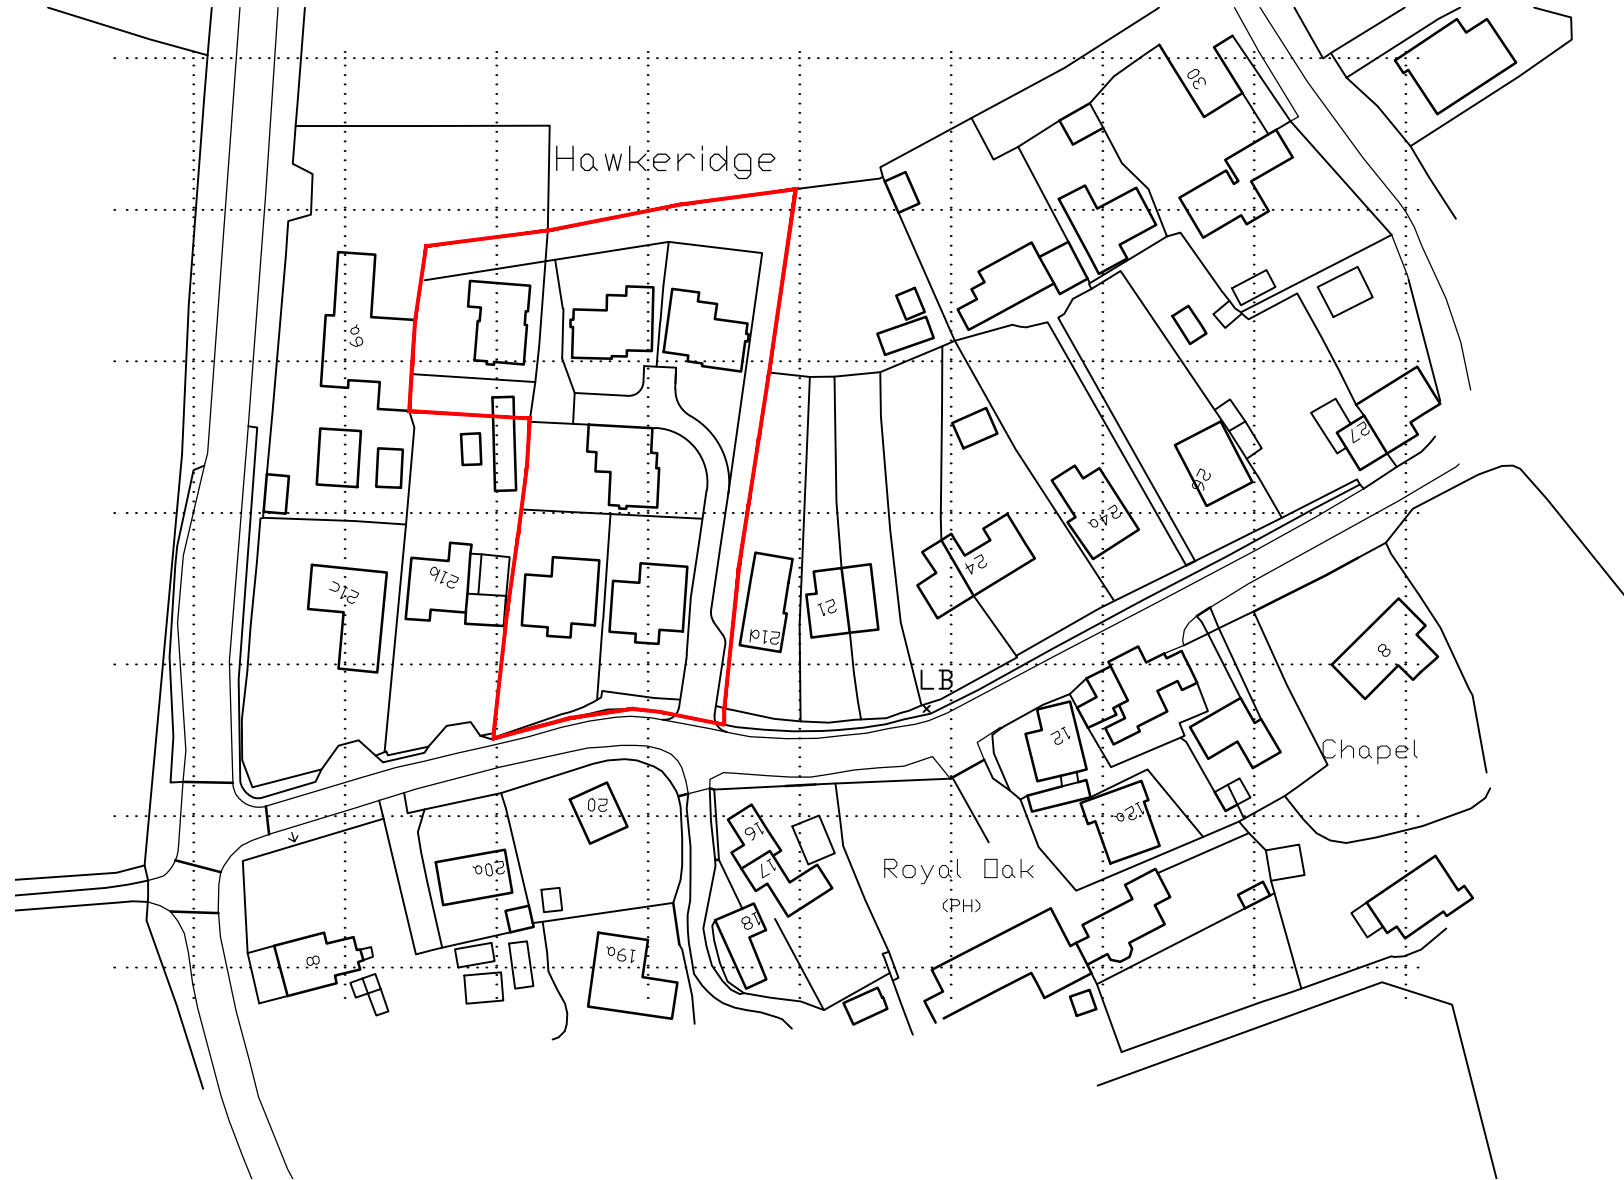

LOCATION PLAN - scale 1:1250

Proposed Drawings -21a Hawkeridge

1:1250

0

10

10

30

ISSUED FOR PLANNING

|            |                        |
|------------|------------------------|
| CLIENT     | Shaun May              |
| PROJECT    | 21a Hawkeridge         |
| DRWG TITLE | Proposed Location Plan |
| DRWG NO    | A17 25 14 P00          |
| DRAWN      | NB                     |
| SCALE      | 1:1250 @ A3            |
| DATE       | 23.03.26               |
| CHK'D      | NB                     |

atelier 17 ltd

Atelier 17 Ltd, 28 Southleigh, Bradford On Avon, BA15 2EQ

nigel.a.w.bedford@gmail.com VV/www.atelier17.co.uk T.07841679591

This drawing is copyright. Only figured dimensions to be used.

Contractors to check all dimensions before proceeding

DO NOT SCALE