



KEY

- Contour lines
- Roof overhang
- FW drainage run
- Overhead wires BT
- Overhead wires Electricity
- Tree (bole and approximate canopy)
- Tree off site - indicative canopy.
- Inspection Chamber cover and invert level.

TEXT Key

- | | | | |
|------|--------------------------|-----|--------------------|
| AV | Air Valve | IC | Inspection Chamber |
| BOL | Bollard | Inv | Invert Level |
| BTP | BT Pole | KO | Kerb Outlet |
| BT | BT Cover | LP | Lamp Post |
| BWF | Barbed Wire Fence | WM | Water Meter |
| C | Window/Door Cill | WH | Fire Hydrant |
| CATV | Cable Television Cover | OBM | Bench Mark |
| Cab | Cabinet | PB | Post Box |
| CLF | Chain Link Fence | PPF | Post Panel Fence |
| Cov | Cover Level | PRF | Post Rail Fence |
| EP | Electric Power Pole | RS | Road Sign |
| EV | Eaves Level (u/s fascia) | RWP | Rain Water Pipe |
| FH | Fire Hydrant | SVP | Soil Vent Pipe |
| FL | Floor Level | SF | Stock Fence |
| FP | Fence Post | TL | Traffic Light |
| G | Gully | UTL | Unable To Lift |
| GP | Gate Post | WM | Water Meter |
| GV | Gas Valve | WST | Water Stop Tap |
| H | Window/Door Head | WO | Wash Out |

Gates

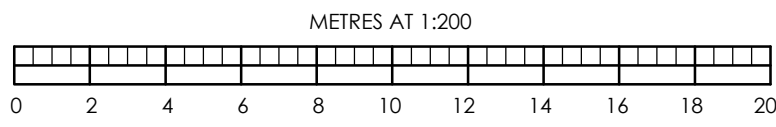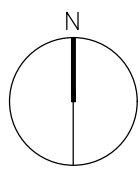

BRIMBLE LEA
Chartered Planning Consultants & Architects
Unit 3, Kingsmead Business Park,
Gillingham, Dorset, SP8 5FB
T (01747) 823232 www.brimblelea.com

PROJECT Boyes Transport Yard,
Longcross,
Zeals,
BA12 6LL.

DRAWING Existing Site Survey.

SCALE 1:200 @ A1

DRAWING ORIGINATOR RR	DRAWING No. 23123 - 1	REVISION
DATE 13.02.2026		