


Existing Bock Plan

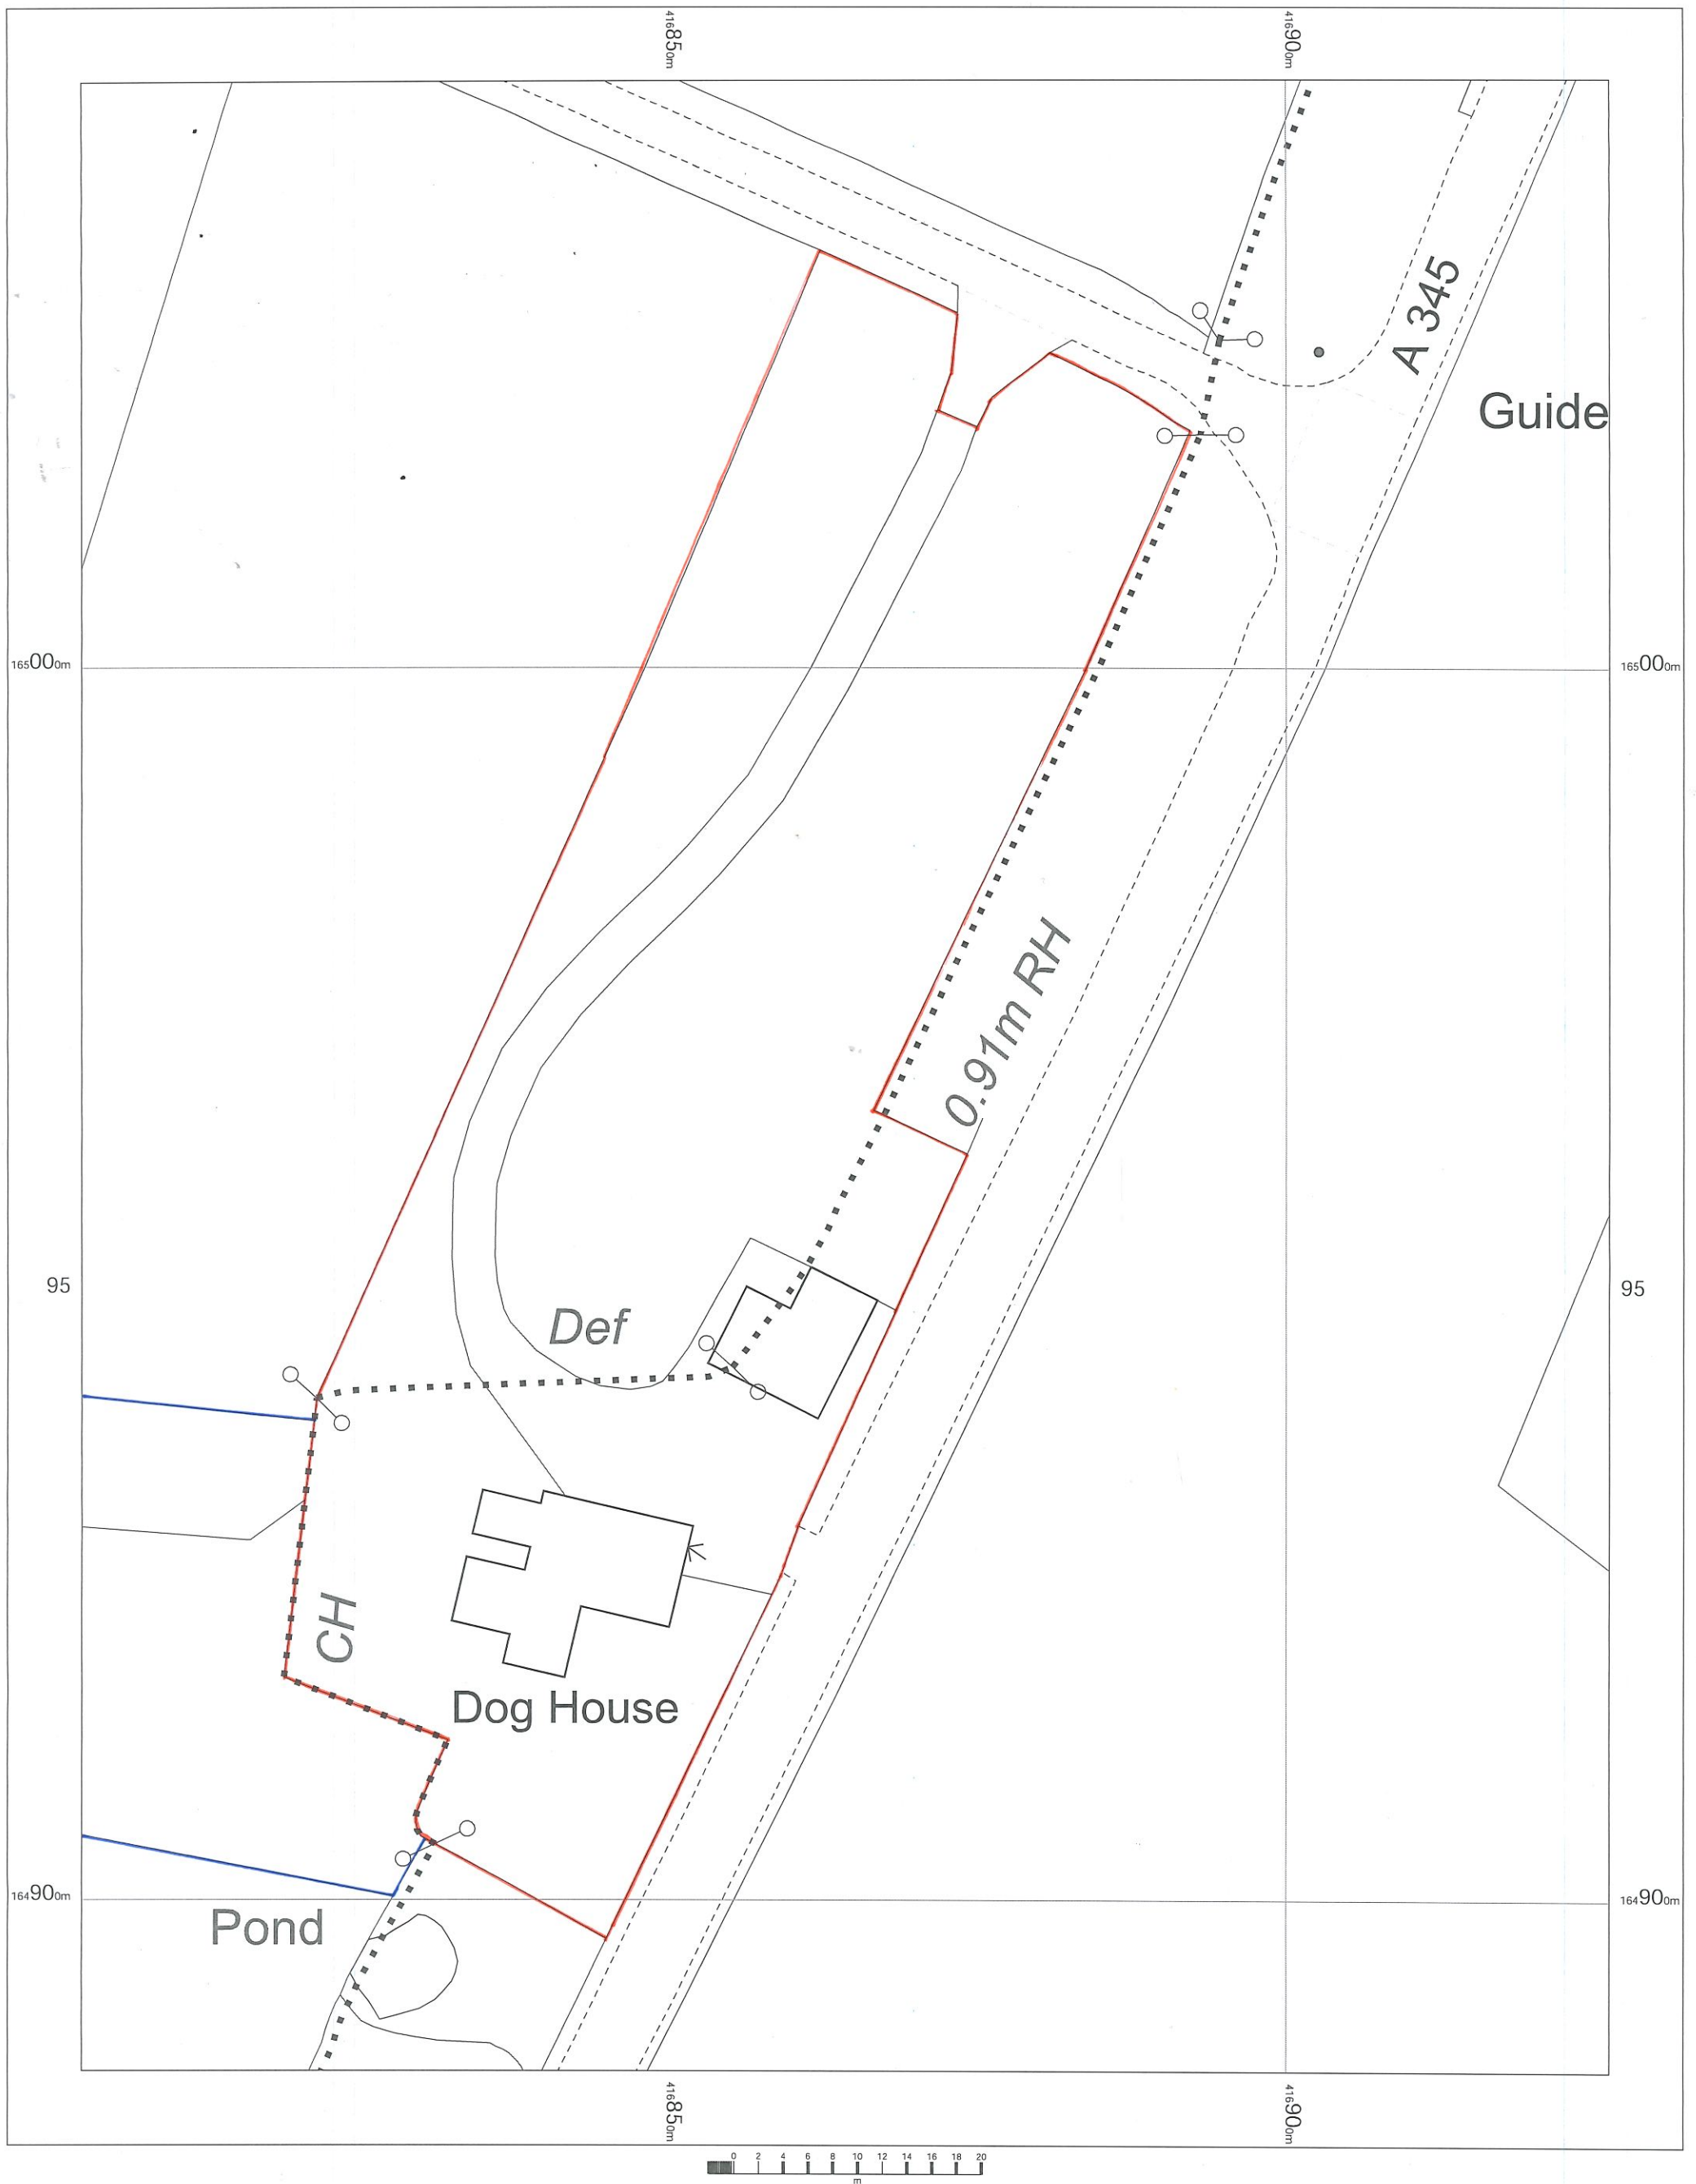

Dog House
Marlborough,
Clench Common,
Wiltshire
SN8 4DX

OS MasterMap 1250/2500/10000 scale
Tuesday, March 24, 2026, ID: LAT-01269905
www.latitudemaps.co.uk

1:500 scale print at A3, Centre: 416864 E, 164967 N

©Crown Copyright Ordnance Survey. Licence no. AC0000806982

