


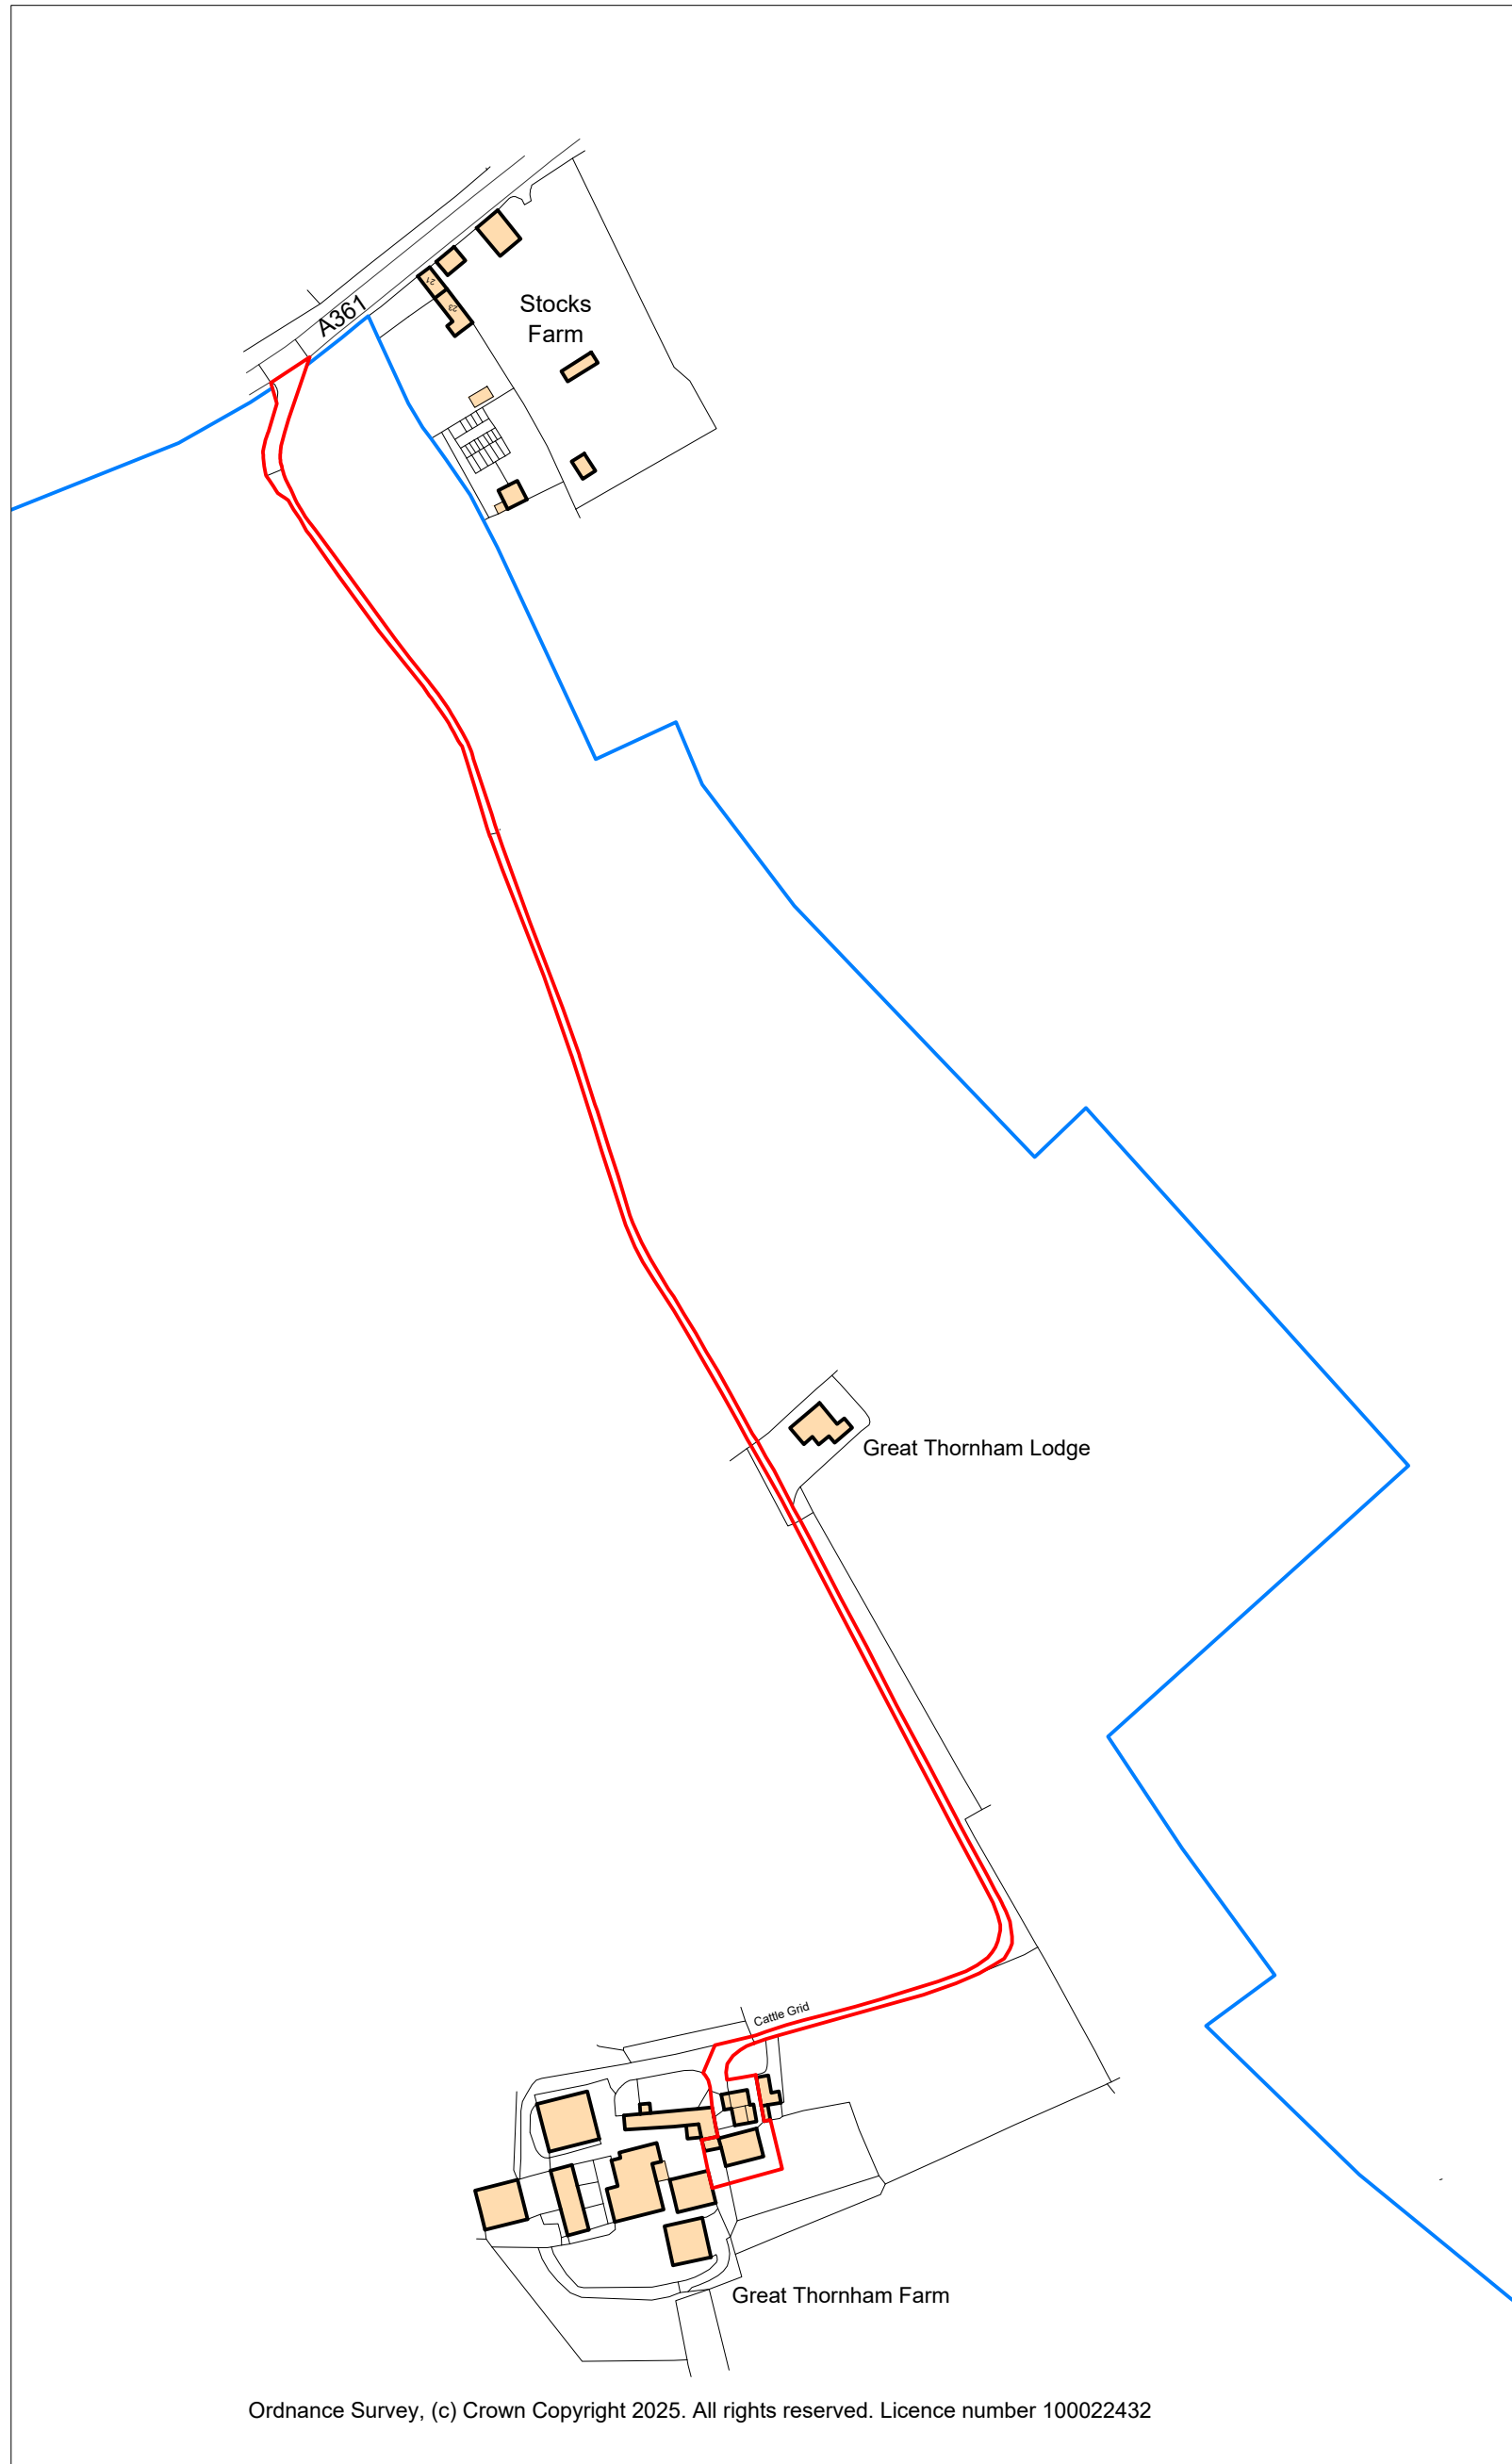
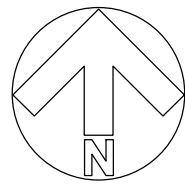
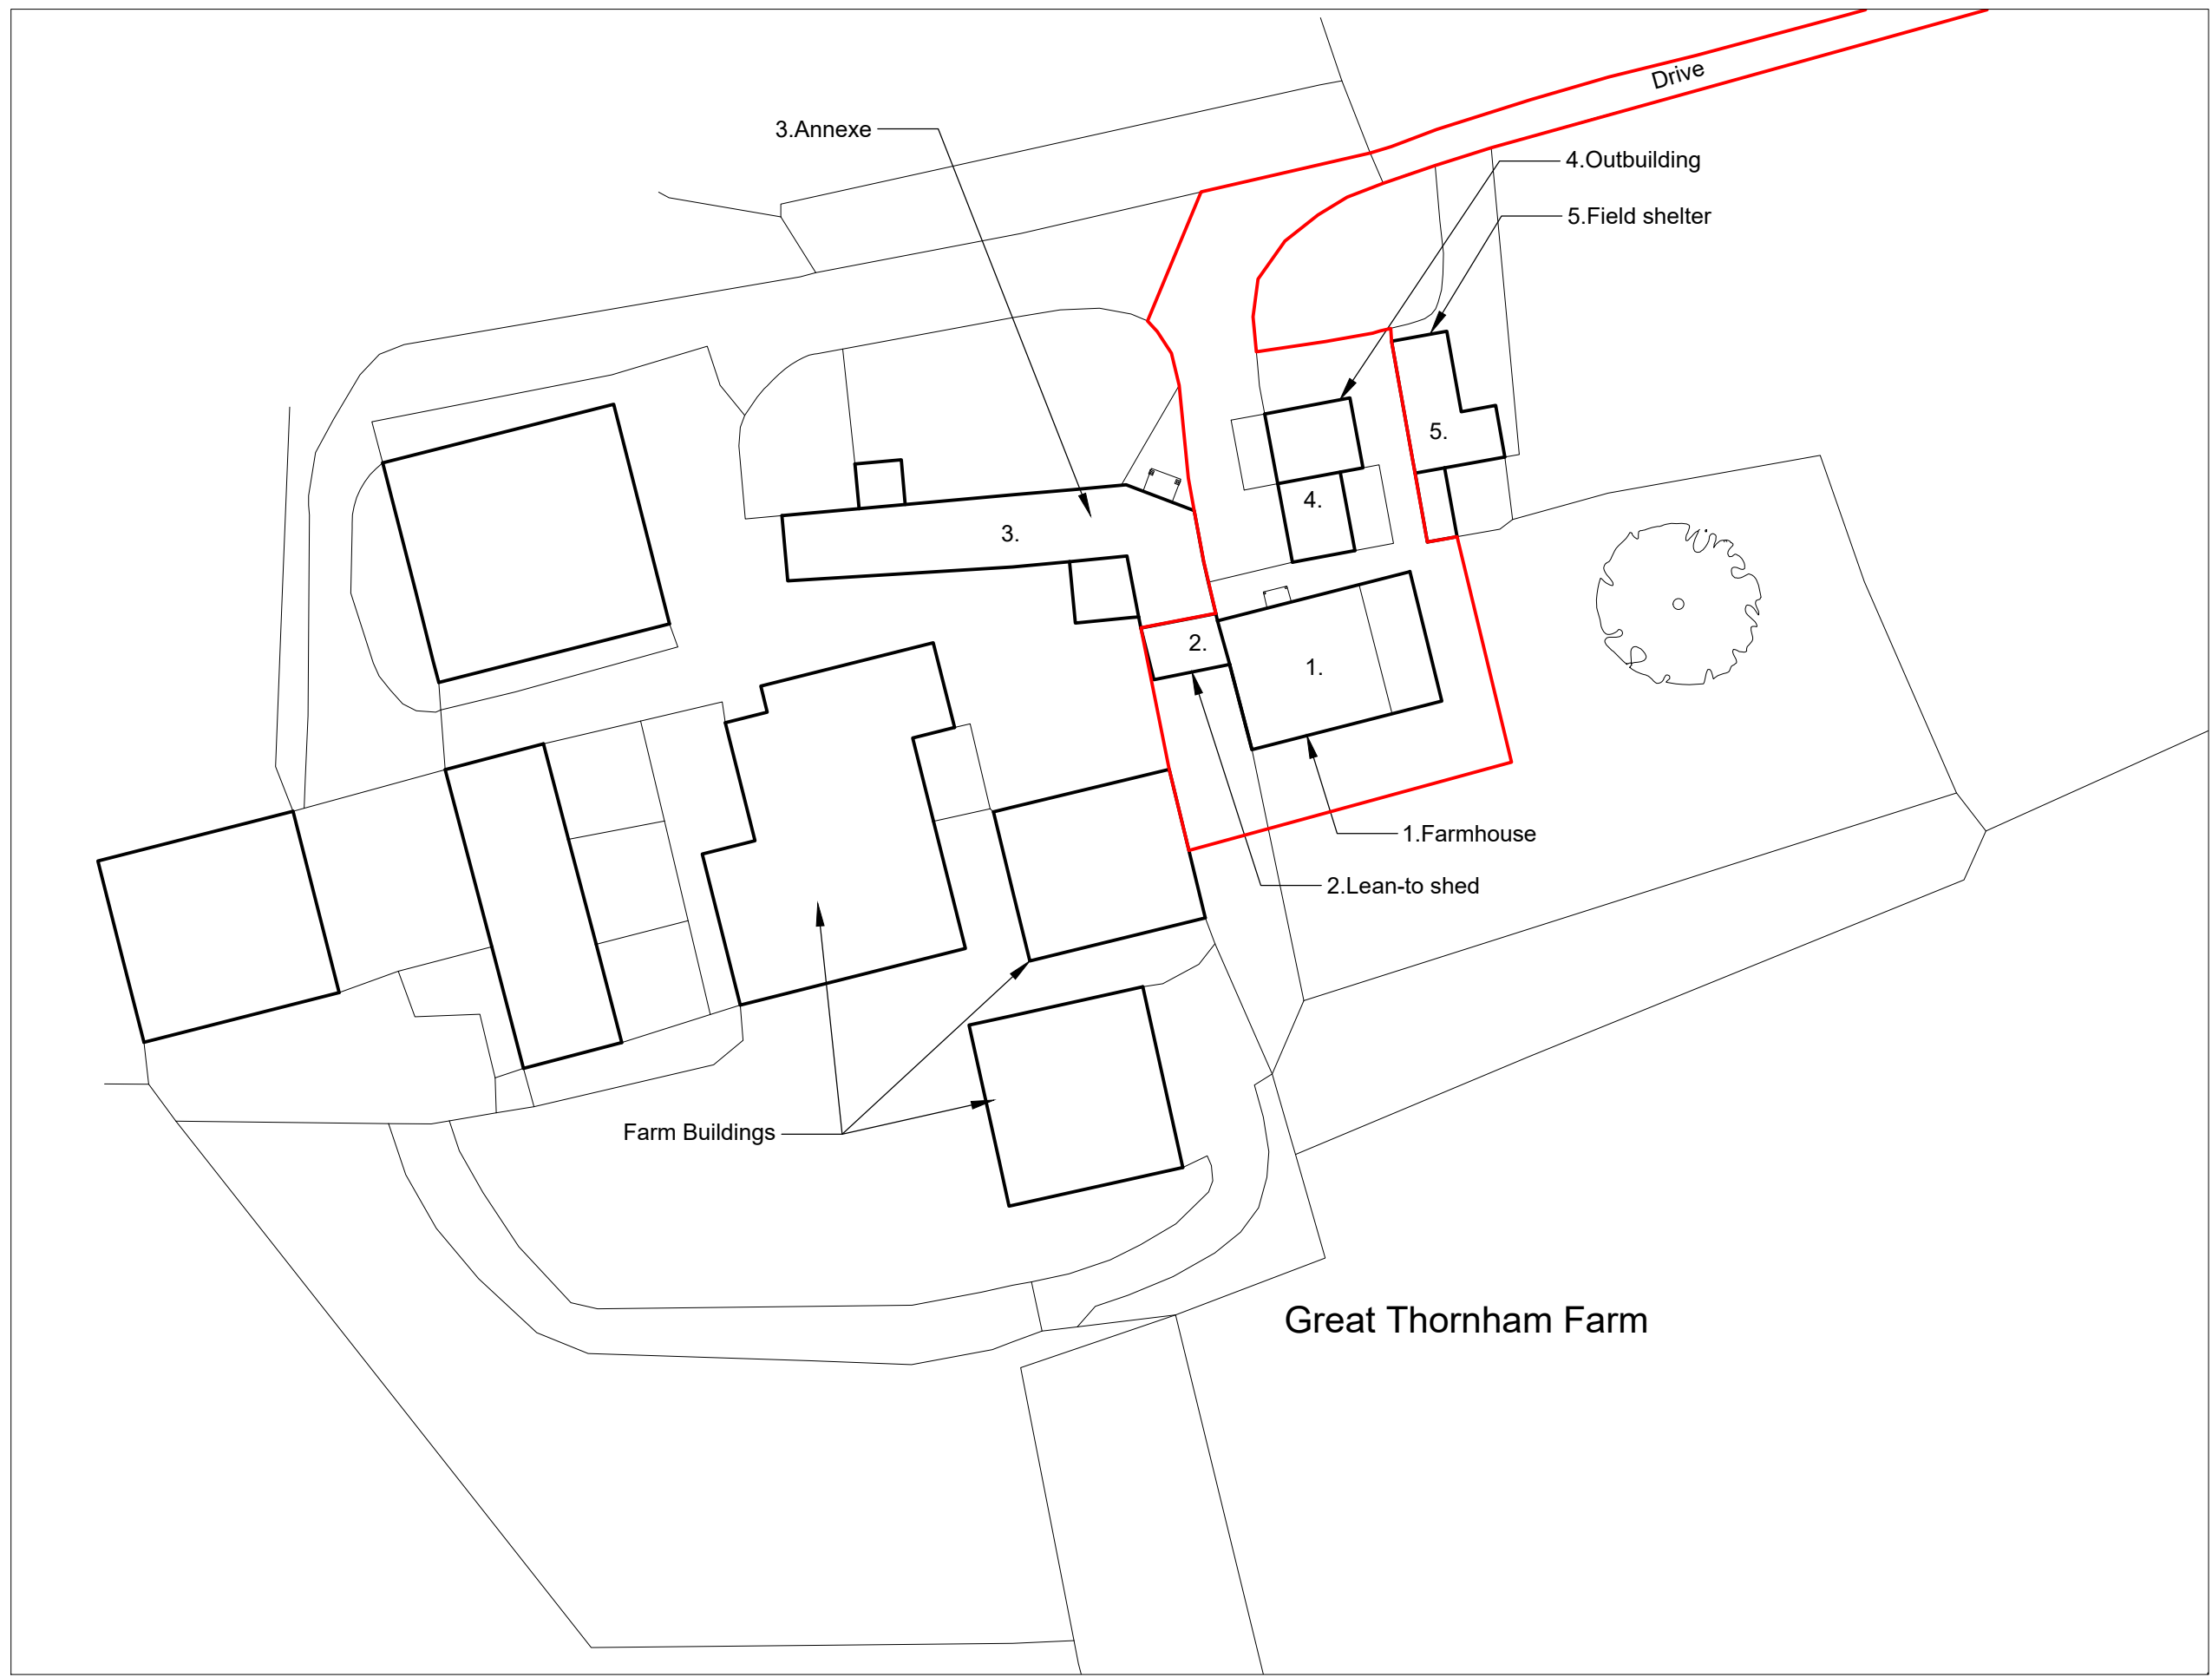
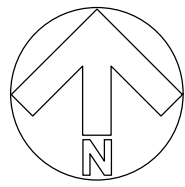
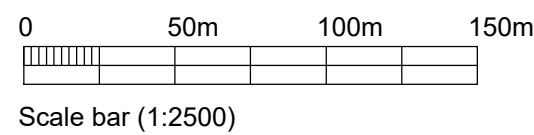


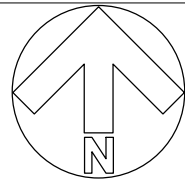


LOCATION PLAN
SCALE 1:2500

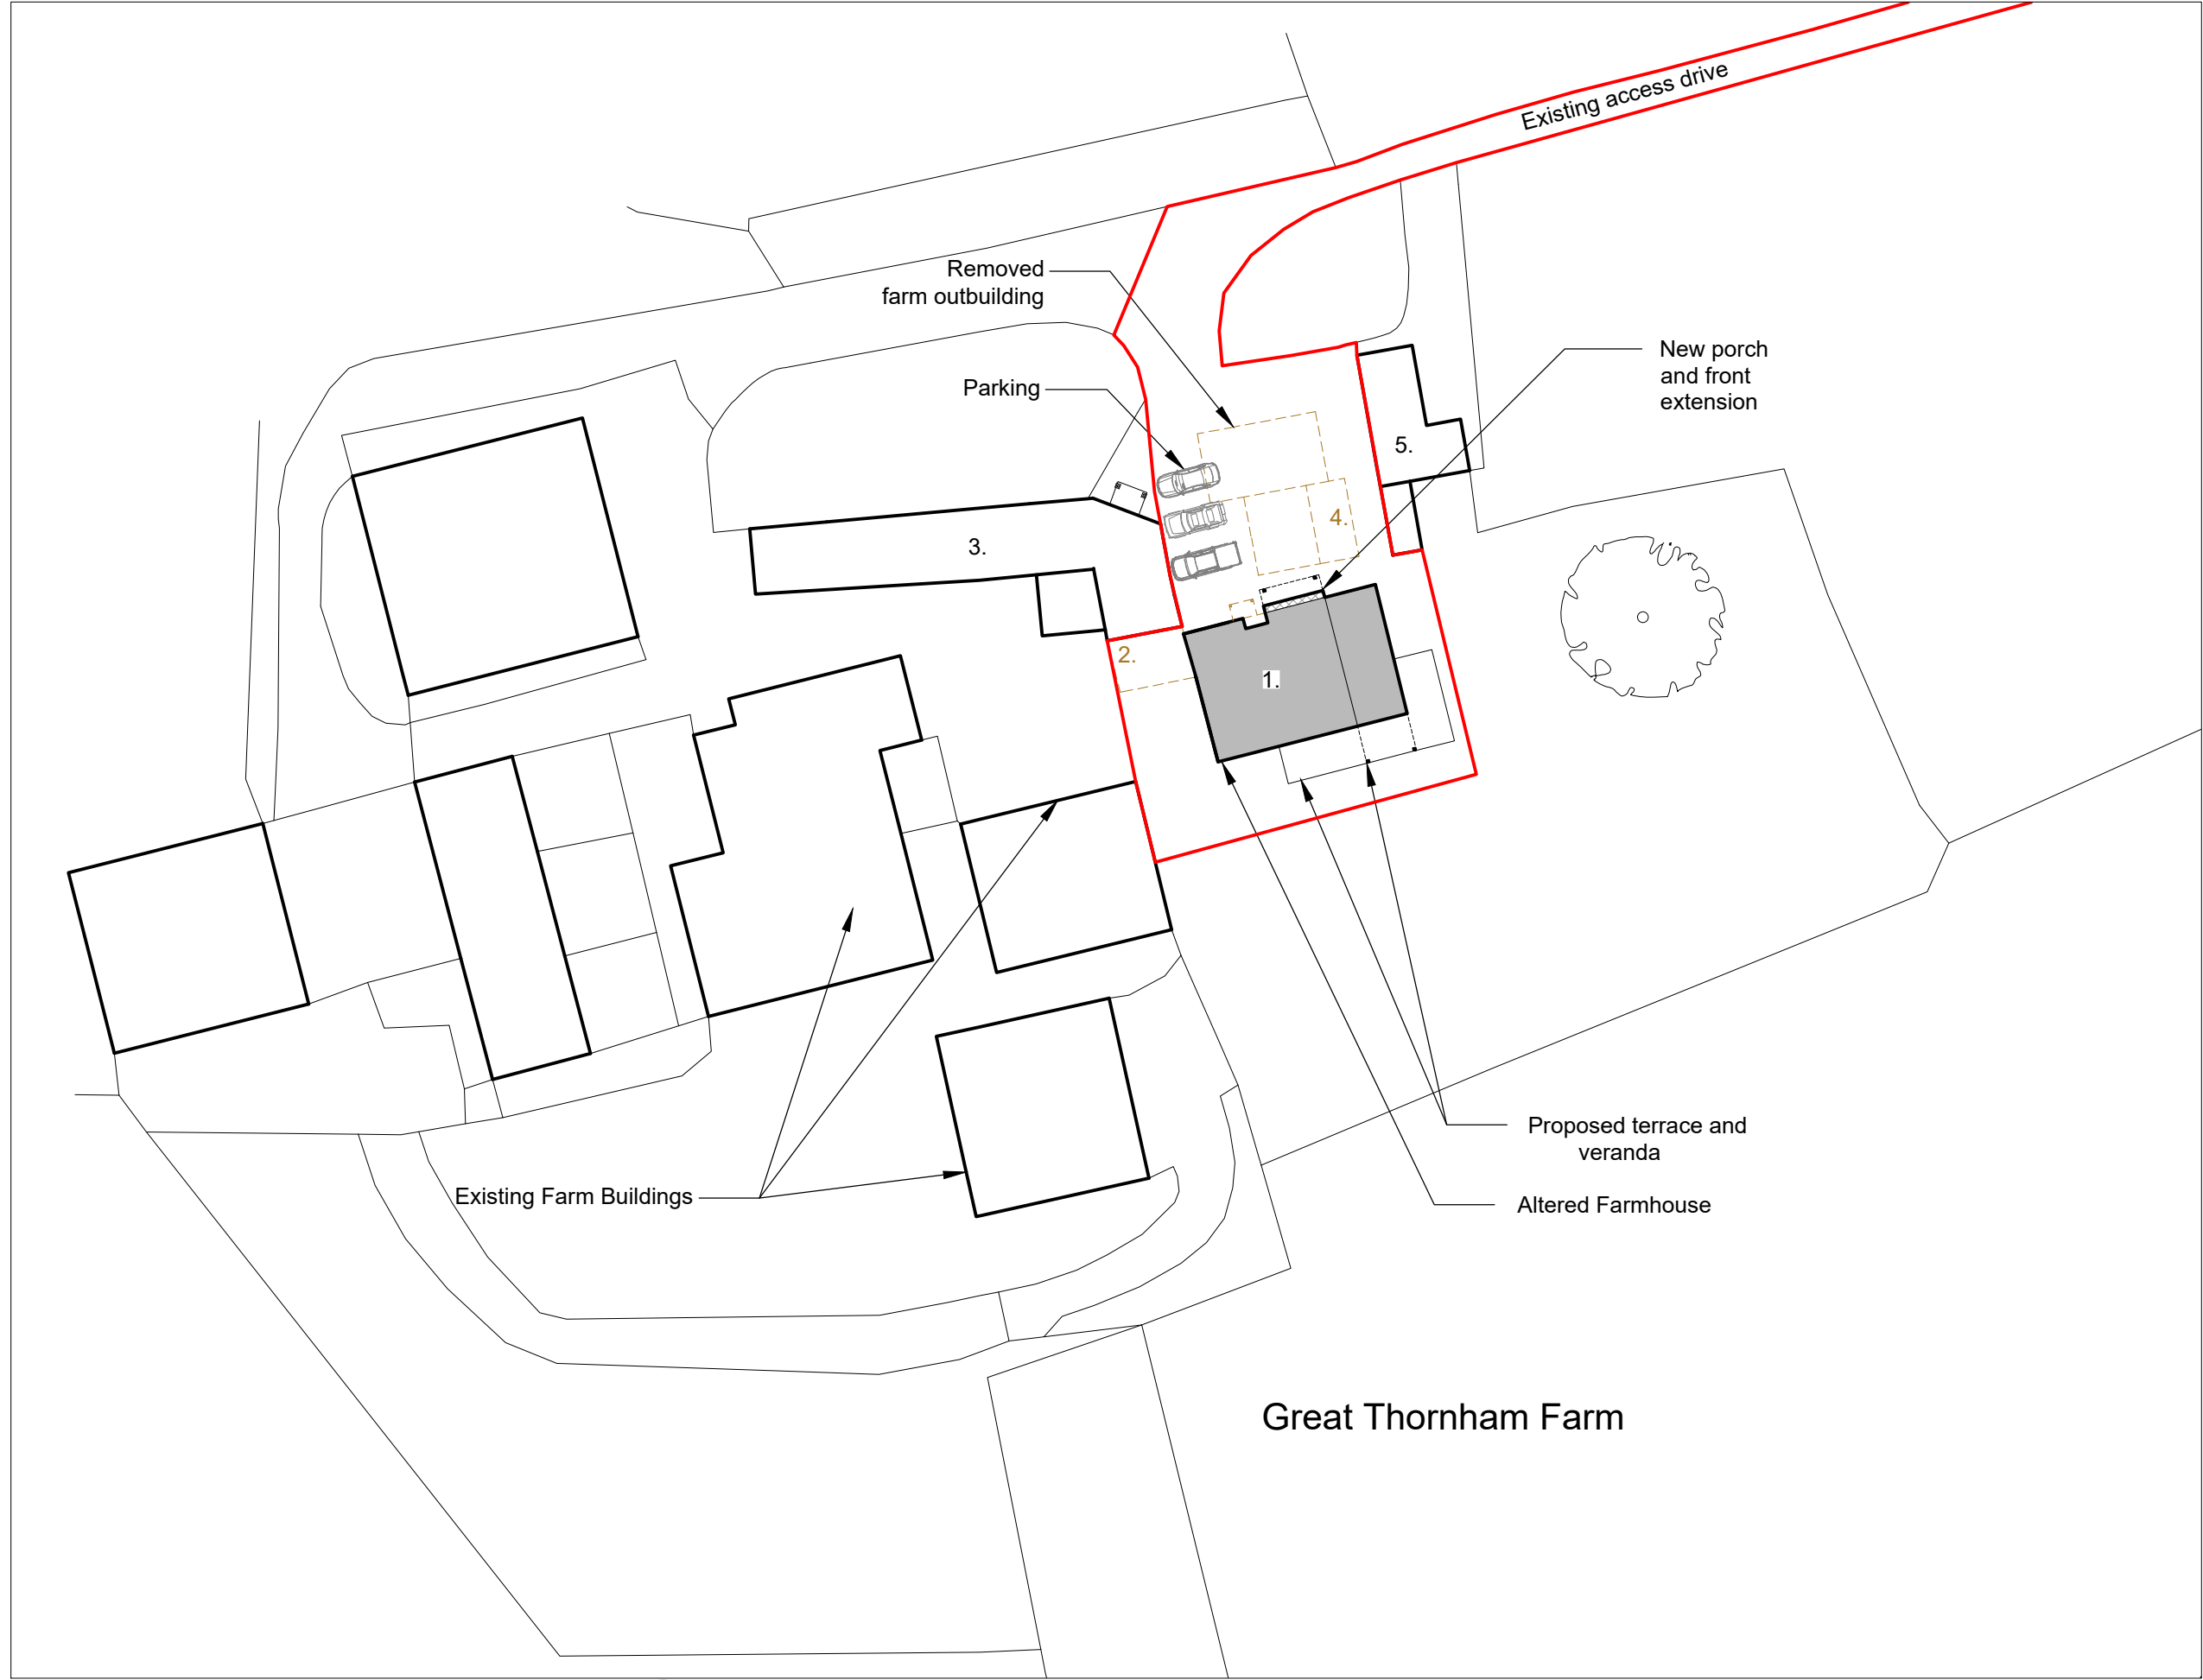

EXISTING
BLOCK PLAN
SCALE 1:500

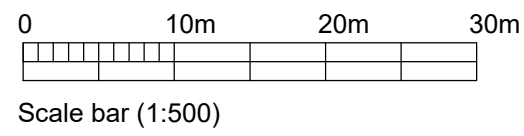

PROPOSED
BLOCK PLAN
SCALE 1:500

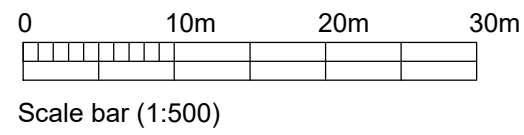

THIS DRAWING IS COPYRIGHT
Contractor must take site sizes
Any discrepancies between the
drawing and site conditions
should be reported to the
Principal Designer

THIS DRAWING HAS BEEN
BASED
ON ARCHIVE INFORMATION
DIMENSIONS TO BE
CHECKED ON SITE

Rev.	Date	Init
D	30/03/26	EK
C	05/03/26	EK
B	20/02/26	EK
A	21/10/25	EK

CLIENT
Mr K. and Mrs J. Williams
PROJECT
Farmhouse Alterations Great Thornham Farm Seend
DRAWING
Location Plan, Existing and Proposed Block Plans

DRAWN:	Date:	Scale:
EK	02/10/2025	as noted
Drawing number:	4433-10	@ A1
	Rev.	D

DOLMAN
ARCHITECTURAL DESIGNERS BUILDING SURVEYORS
COST CONSULTANTS CDM PRINCIPAL DESIGNERS
Sussex House
Bath Road
Devizes
Wiltshire SN10 2AF
Tel: 01380 729456
Web: www.dolmansurveyors.co.uk
Email: info@dolmansurveyors.co.uk