


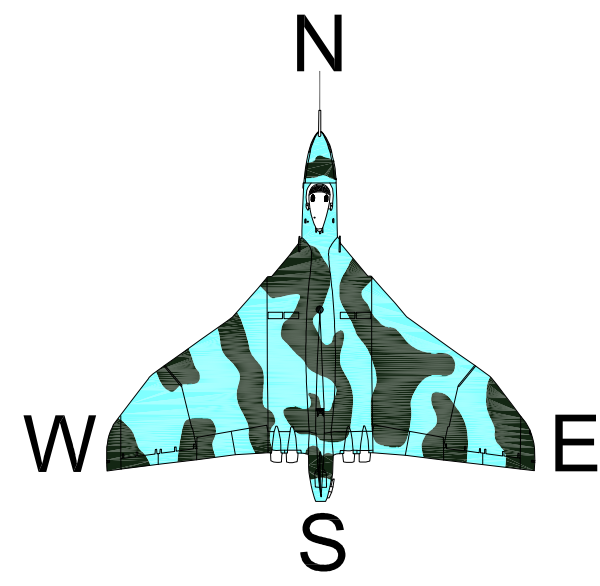

"New Mixed native Hedge"

Planting will take place during the first planting season following completion of development (i.e. between November and March) when the ground is neither frozen nor waterlogged. If the ground is dry, the plants will be watered to ground capacity on planting.

All mixed native hedging material will be planted as bare-rooted transplants and will be planted in a double staggered row at 45cm centres using 5 plants per linear metre, taking care to ensure species are mixed and not heavily grouped.

All invasive and pernicious weeds will be removed from the site before works commence. All planting beds will be free from weeds and waste materials.

Planting areas will be mulched using 50mm of matured wood bark, or wet straw
Plants will be individually staked and guarded with spiral guards to prevent damage by vermin. All hedgerow plants will be watered in once planted".


Mixed Native Hedge Species – Planting Specification

Scientific name	Common name	Approx. height(cm)	No.
Acer campestre	Field maple	80-100	5
Corylus avellana	Hazel	80-100	20
Crataegus monogyna	Hawthorn	80-100	60
Euonymus europaeus	Spindle	80-100	5
Prunus spinosa	Blackthorn	80-100	5
Viburnum opulus	Guellder rose	80-100	5

Hillview Farm

Key:

Area of external storage

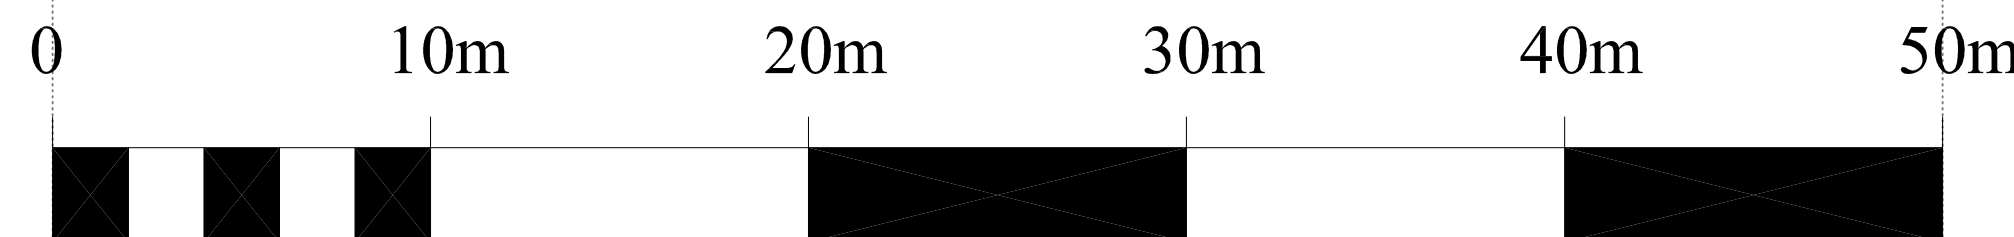

Key

AV	Air Valve	RS	Road Sign	Bank	
BL	Bollard	SC	Stop Cock	Building	
BM	Bench Mark	Str	Strainer	Kerb	
BP	Boundary Point	SV	Stop Valve	Foliage	
BT	British Telecom Cover	TL	Threshold Level	Hedge	
CATV	Cable Television Cover	TP	Telephone Pole	Pipe	
CL	Cover Level	WM	Water Meter	Verge	
EP	Electric Power Pole	WO	Wash Out	Wall	
EV	Eave Level	UTL	Unable To Lift	Truck	
FH	Fire Hydrant			Fence	
FL	Floor Level	B/W	Barbed Wire	Fence	
FP	Fence Post	C/B	Close Board	Telephone	
G	Gully	C/I	Corrugated Iron	Electric	
GP	Gate Post	CL	Chain Link	Water line	
GV	Gas Valve	C/P	Chestnut Piling		
IC	Inspection Chamber	C/W	Chicken Wire		
IL	Invert Level	IR	Iron Railings		
KD	Kerb Outlet	PR	Post & Rail		
LC	Basement Light	P/W	Post & Wire		
LP	Lamp Post		Rock Face		
M	Manhole		Glass Roofed		
MH	Manhole Cover		Buildings & Walls		
MK	Marker		Double Gates		
MS	Milestone		Single Gate		
RG	Ridge Level				

33 Years
BDS

Building Design Surveys
(Building Design Surveys Ltd) www.bdsurveys.com
Building Plans, Drawings For Planning & Building Regulation Approval
NEW-BUILD, EXTENSIONS, REFURBISHMENT

CAD Design/Drafting
Conveyance Plans
Planning Consultations
3d Visualisation Plans
Land & Building Surveying

Architectural Services
Building Surveys
Large Format Printing & Scanning
Photo Montage
3d Laser Scanning

The Studio - Milestone Cottage, 61 London Road, Colne
Whithers, SN1 1BA, Tel/Fax 01249 816026
Email bds@bdsurveys.com Mobile 07740 335053

Project Name:
Hill View Farm
Sells Green Nr Melksham SN12 6RS

Drawing Title:
Topographic Survey

Client:
Coppard Plant Hire Ltd

Date:
March 2026

Scale:
1:200 @ A0

Drawn
FAS

Checked
GJB

Dwg No
BDS-03-26-01

Rev

Notes:
Survey Grid based on OS
Levels based on OSGM-15
© copyright to this drawing remains with BDS Ltd

33 Years
1993-2026

Wdh
dh