



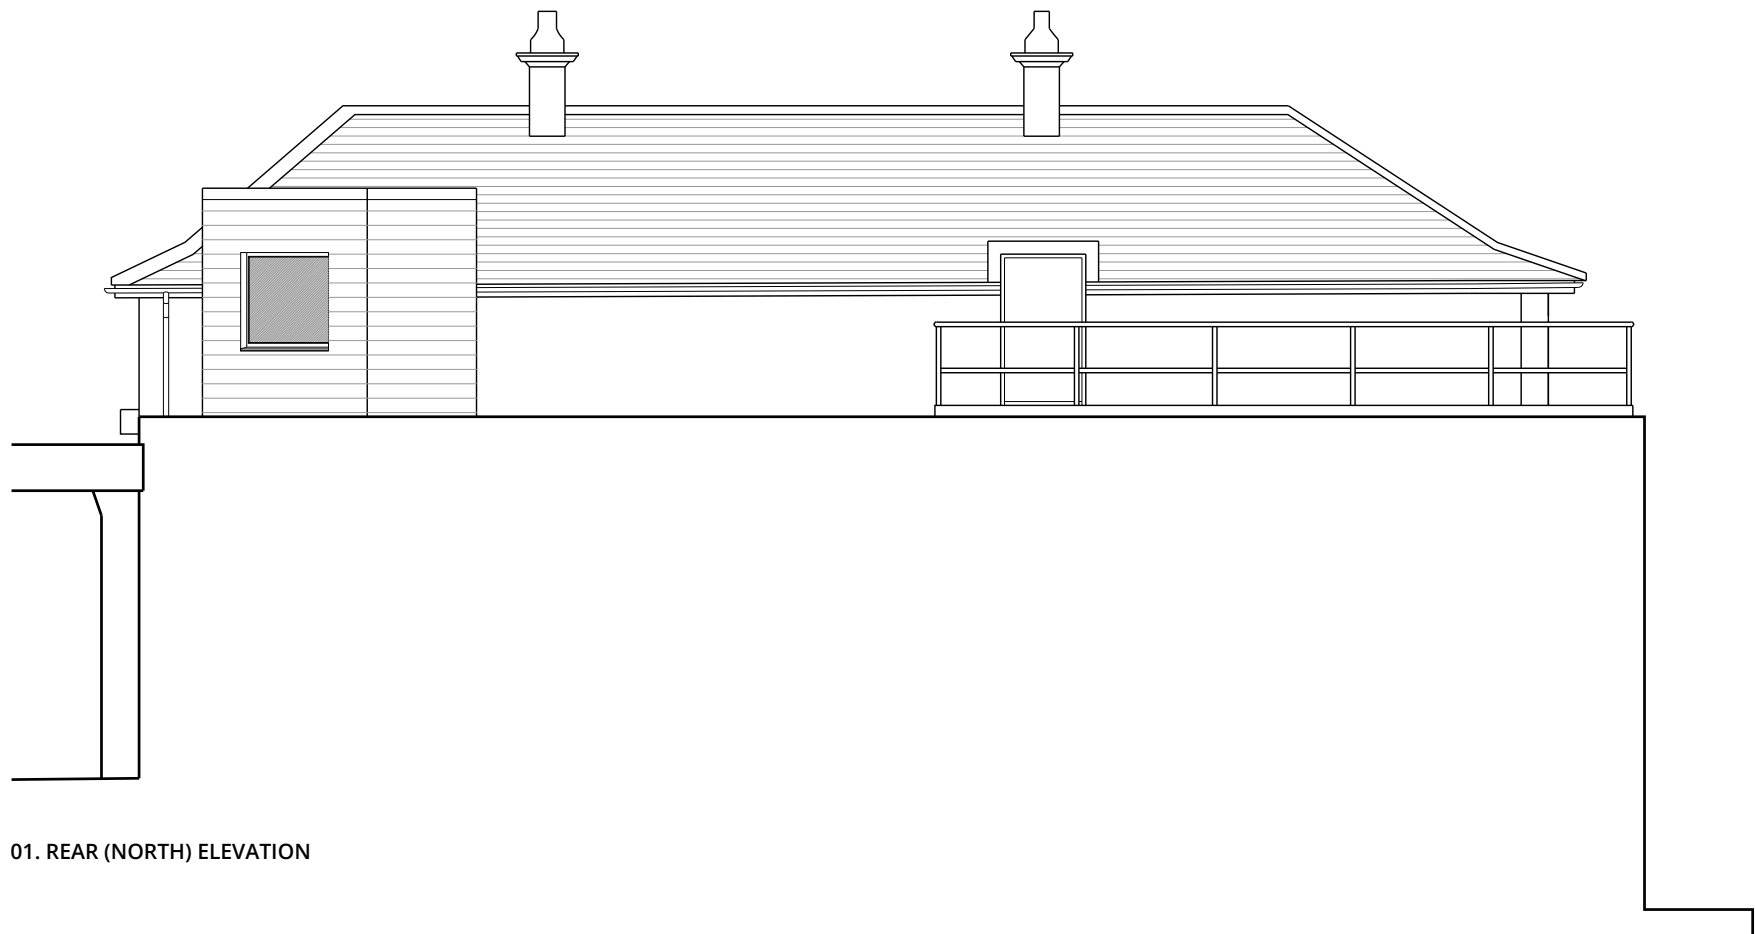

01. REAR (NORTH) ELEVATION

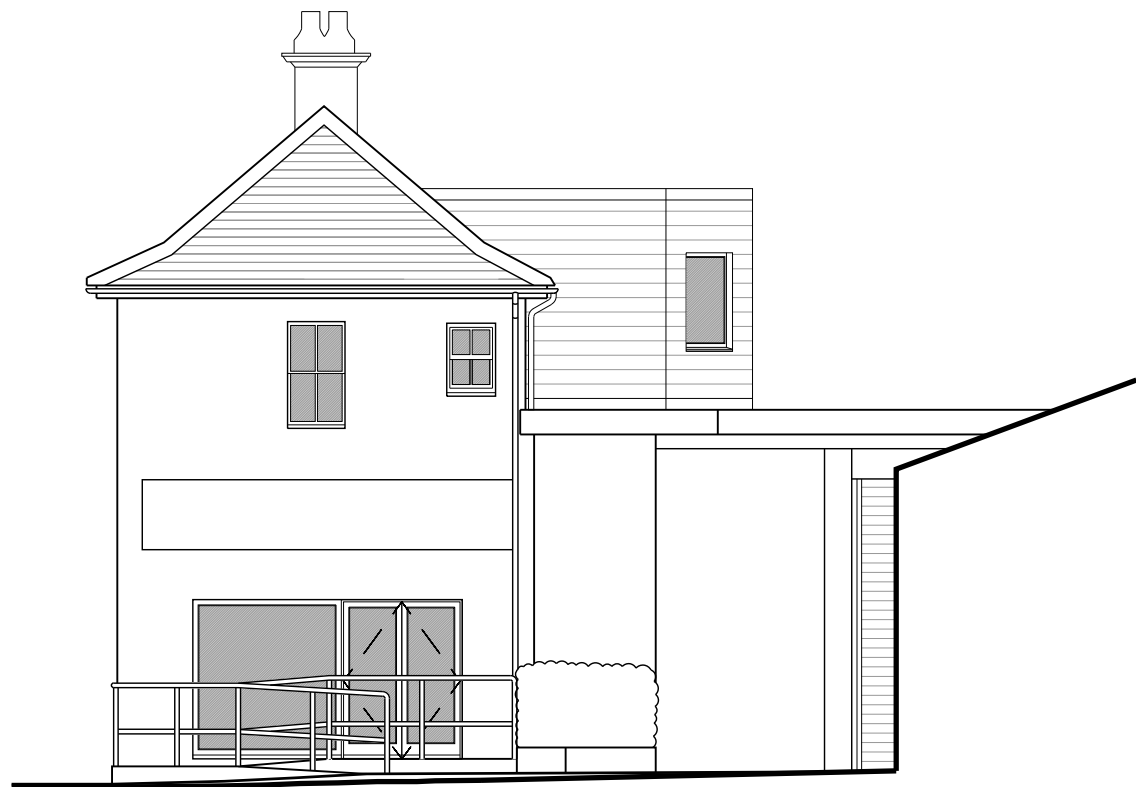

02. SIDE (EAST) ELEVATION



03. SIDE (WEST) ELEVATION

