


Key: 
Area of external storage

33^{Years}

BDS

Celebrating 31 Years 1993-2026

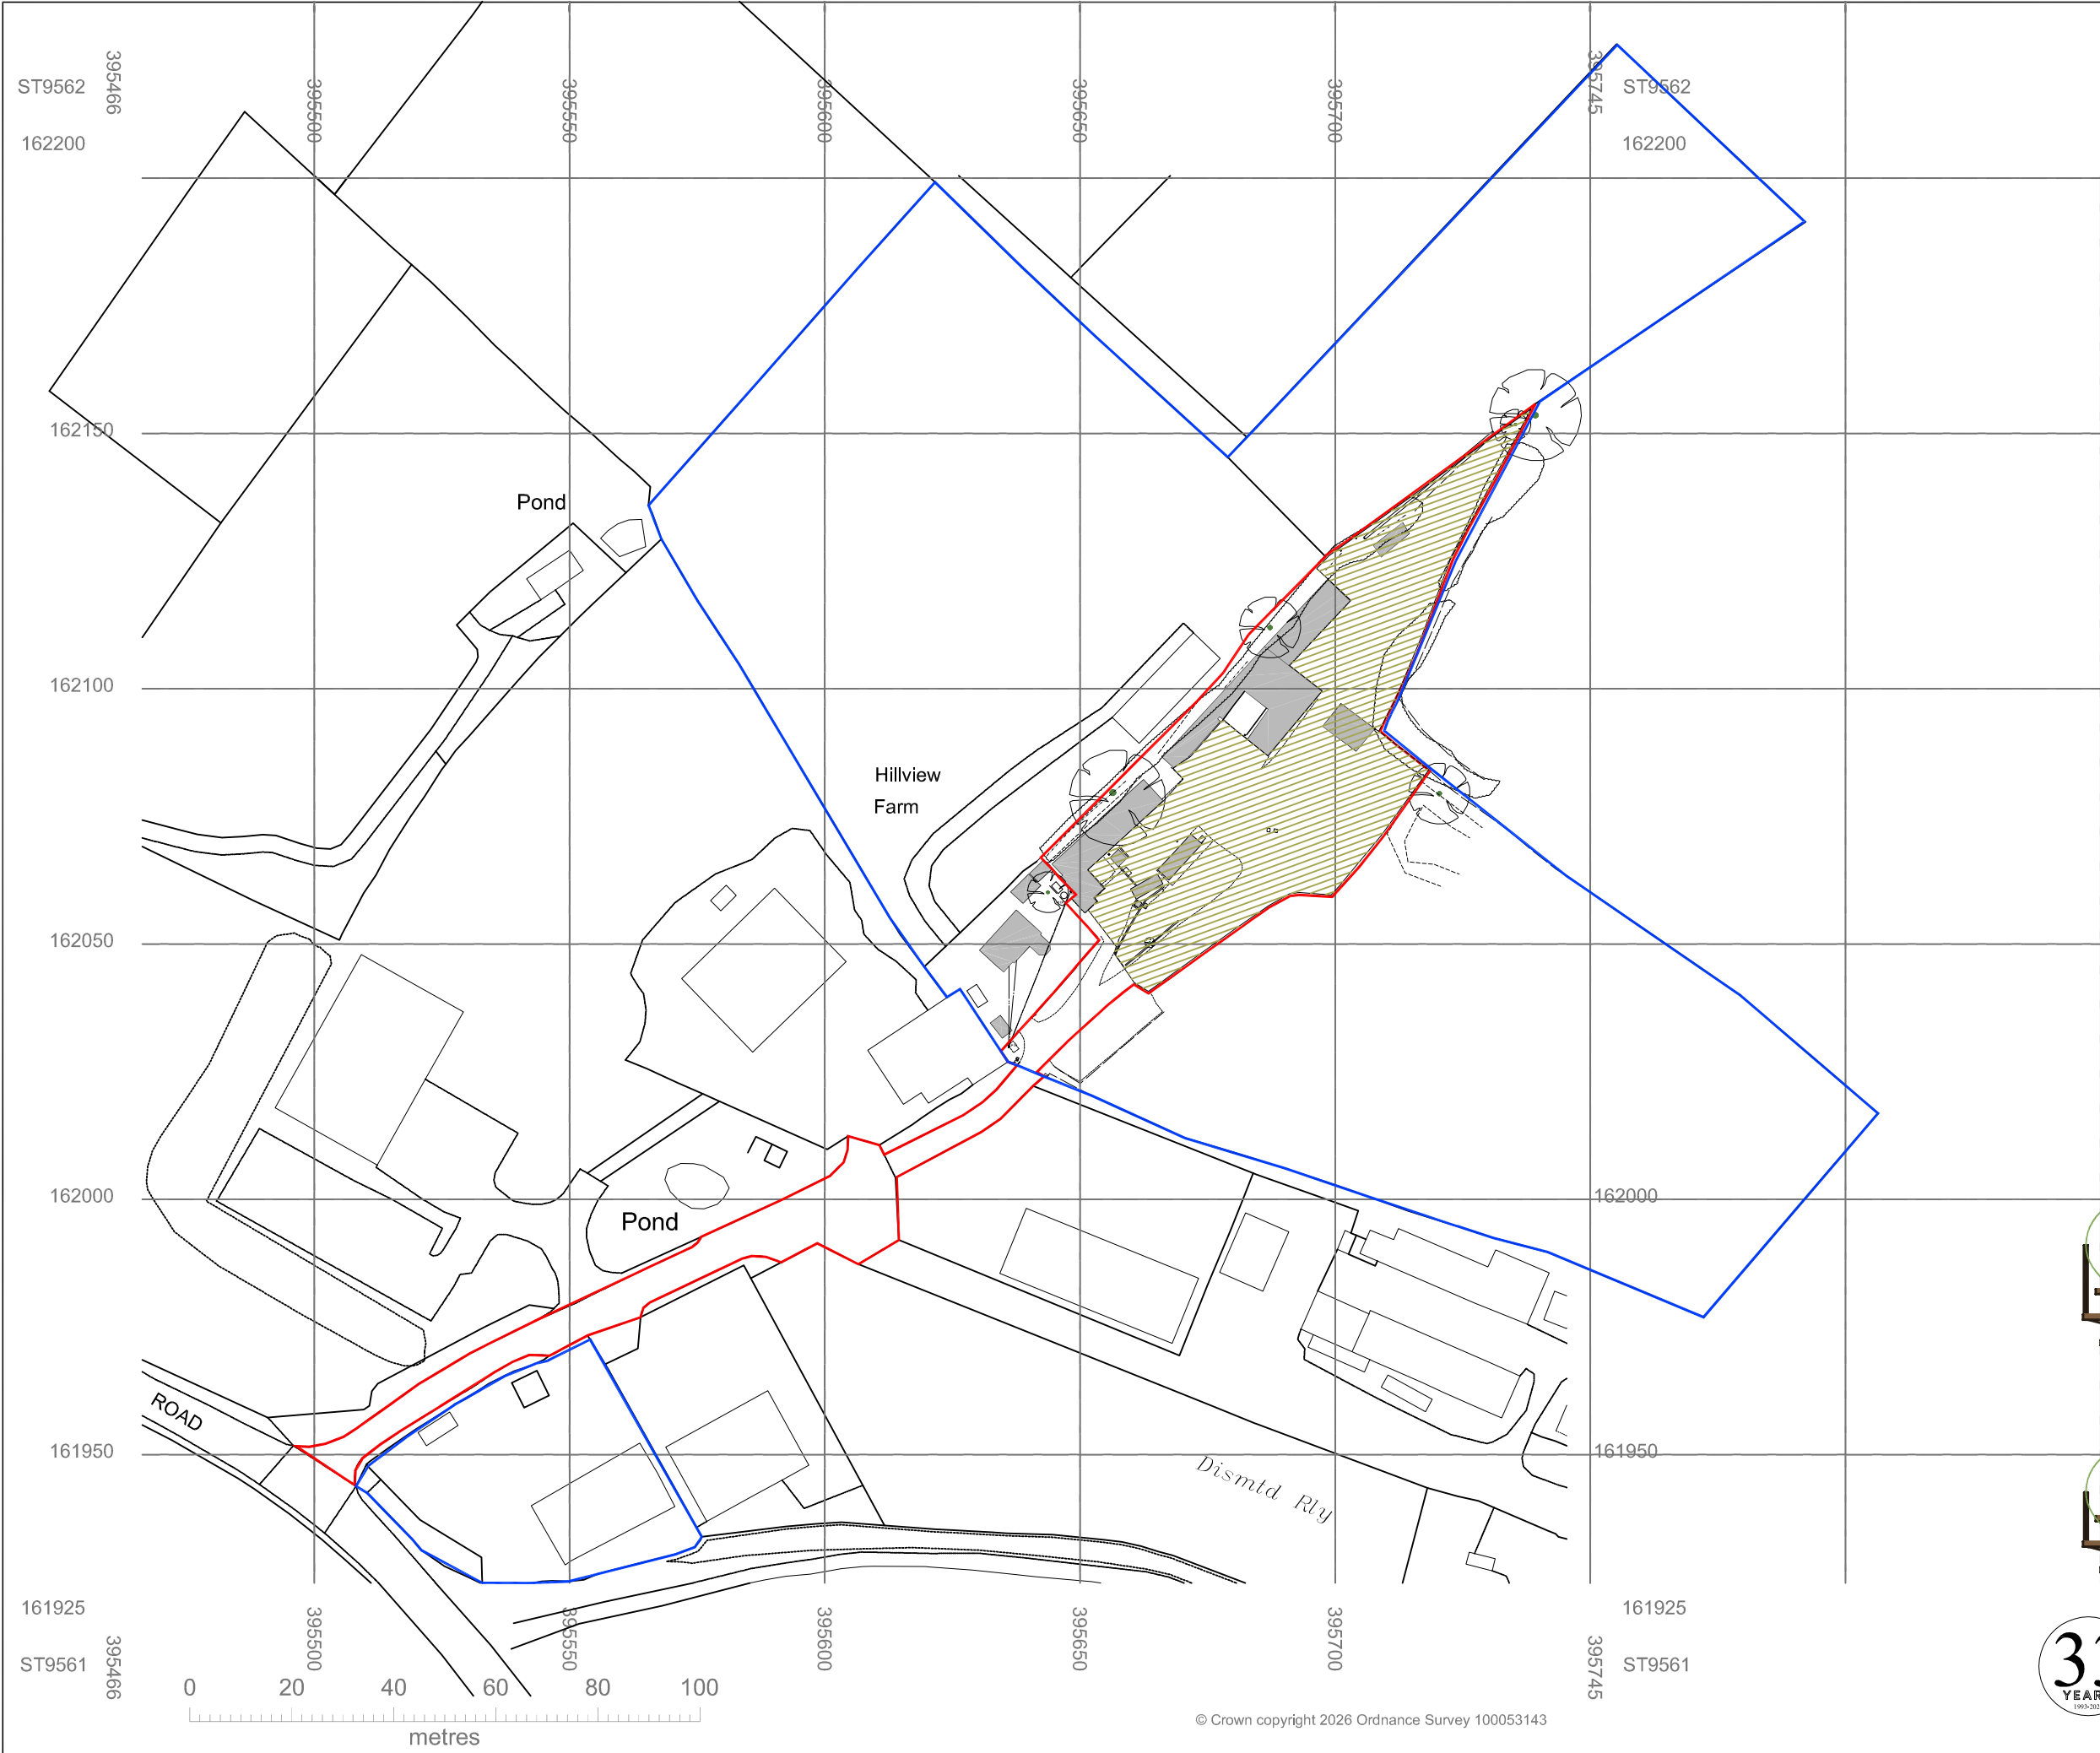

Building Design Surveys
(Building Design Surveys Ltd) www.bdscale.com
Building Plans Drawn For Planning & Building Regulation Approval
NEW-BUILD . EXTENSIONS . REFURBISHMENT

C.A.D Design/Drafting
Conveyance Plans
Planning Consultants
3d Visualisation Plans
Land & Building Surveying

Architectural Services
Building Surveys
Large format Printing & Scanning
Photo Montage
3d Laser Scanning

The Studio - Milestone Cottage - 61 London Road - Calne
Wiltshire, SN11 8AA
Email: bds@pobox.com

Tel/Fax: 01249 816026
Mobile: 07740 335693

Project Name:
Hill View Farm
Sells Green Nr Melksham SN12 6RS

Drawing Title:
Location Plan

Client:
Coppard Plant Hire Ltd

Date:
March 2026

Scale:
1:1250 @A3

Drawn
P.J-S

Checked
G.H

Dwg No
BDS-03-26-02

Rev

Notes:
Survey Grid based on OS
Levels based on OSGM-15
© copyright to this drawing remains with BDS Ltd

