


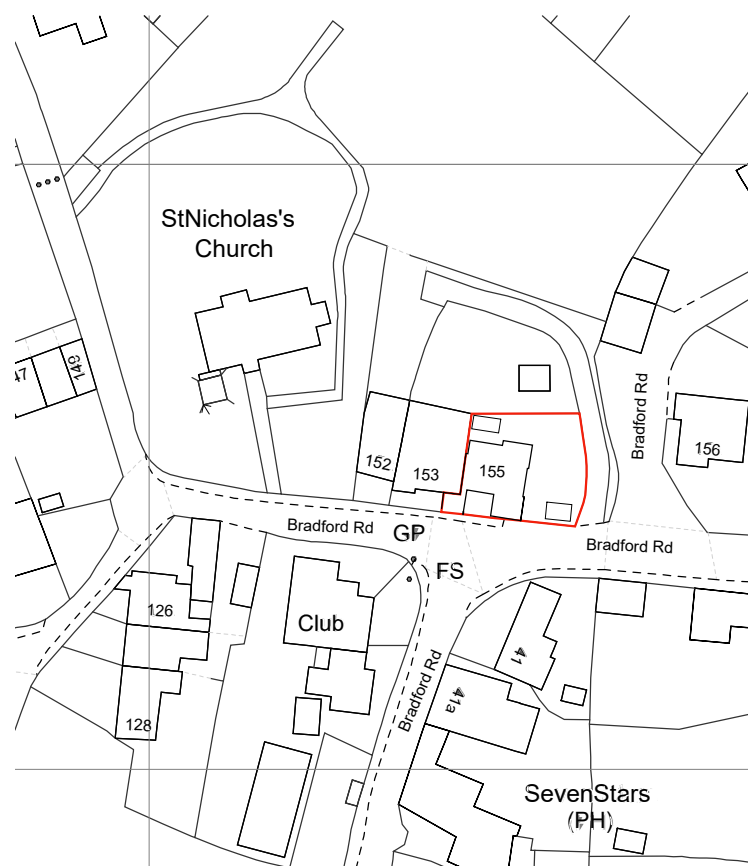


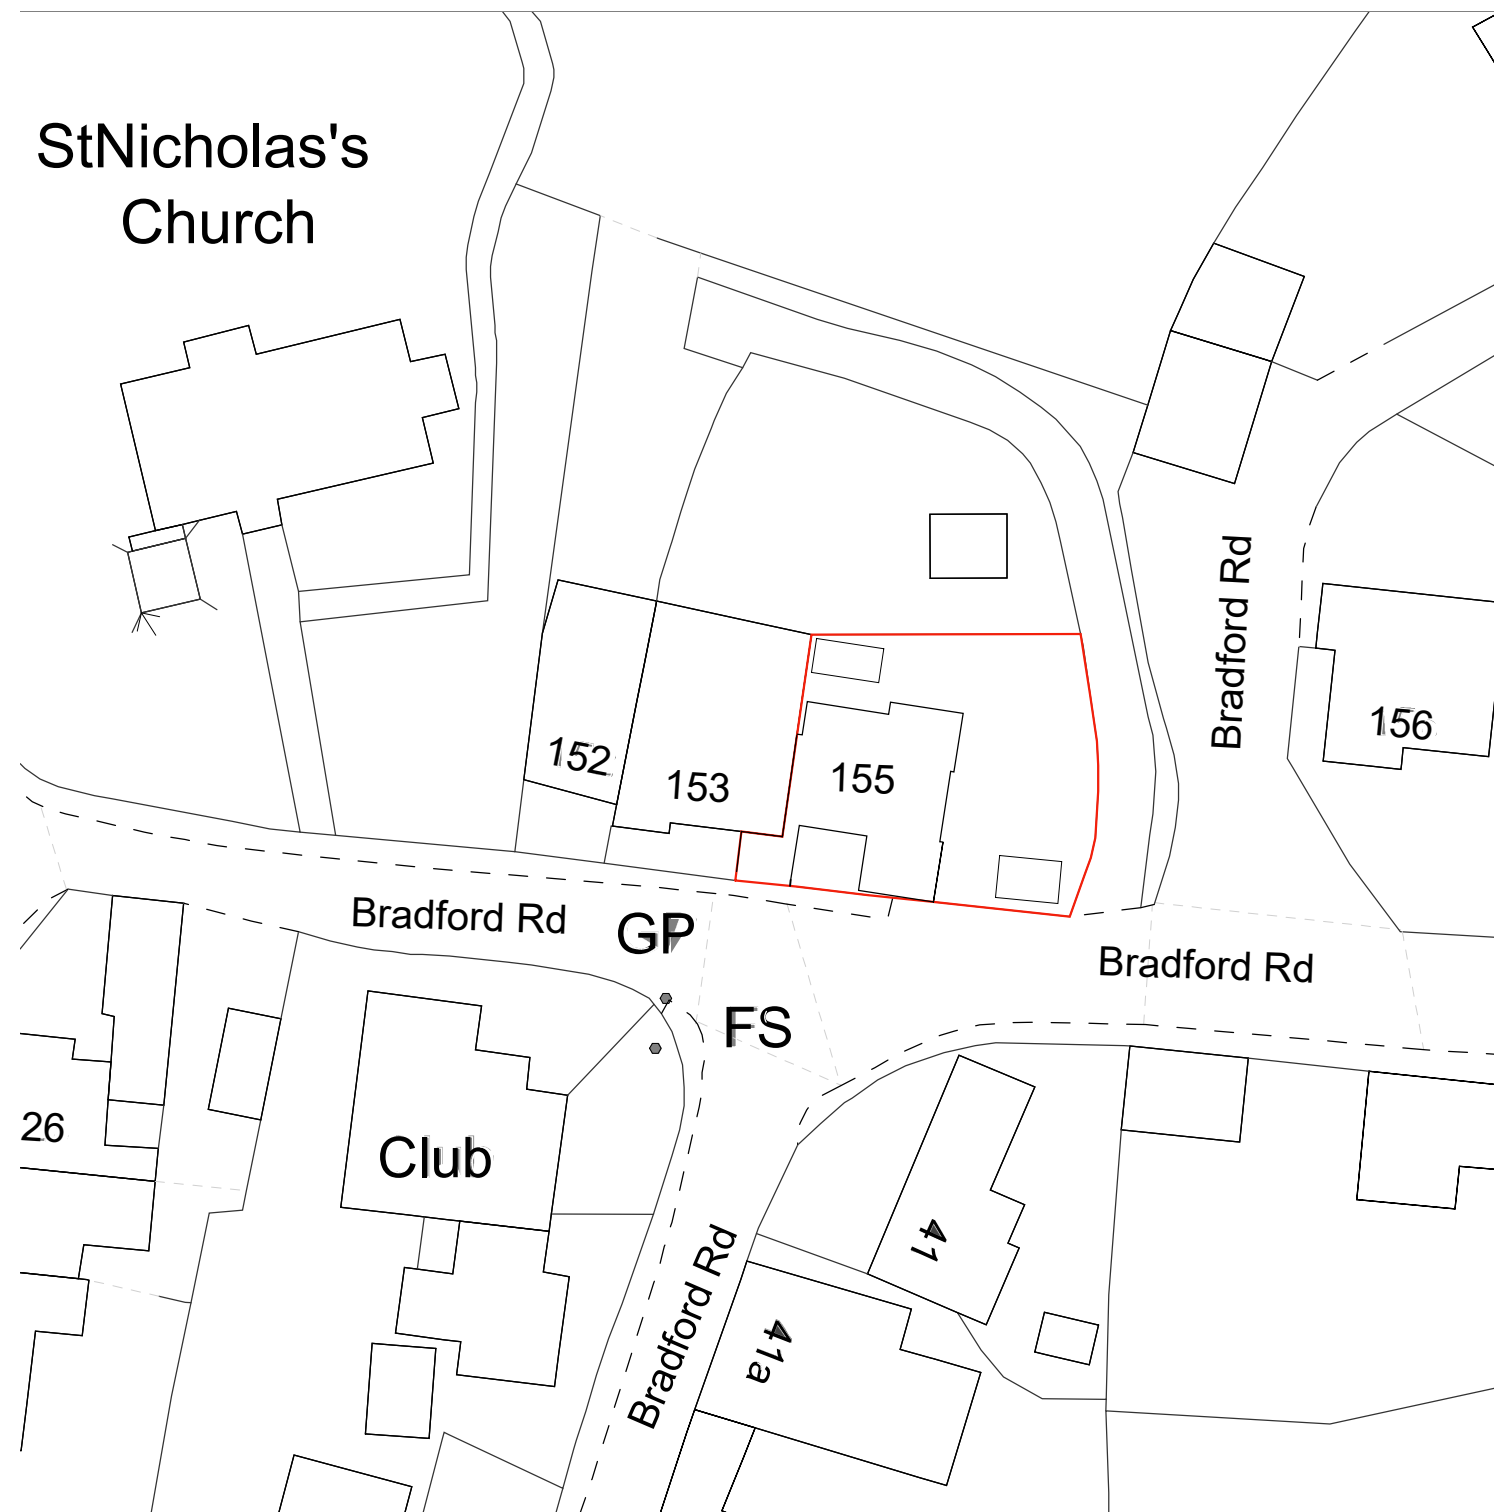

Location Plan
scale 1:1250

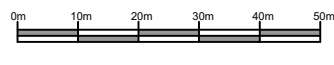

Block Plan
scale 1:500

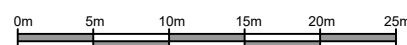

Drawing:
Location and Block Plan

Project:
155 Church cottages,
BA15 2LH

Scale: As shown @ A3 Job No : 1241067

www.westernbuildingconsultants.co.uk

Drawn By: JP Date : 26/02/2026



Western House
2 Rush Hill, Bath
BA2 2QH

01225 789 307

enquiries@westernbuildingconsultants.co.uk

Drawing No. : (3)001 Revision : B