


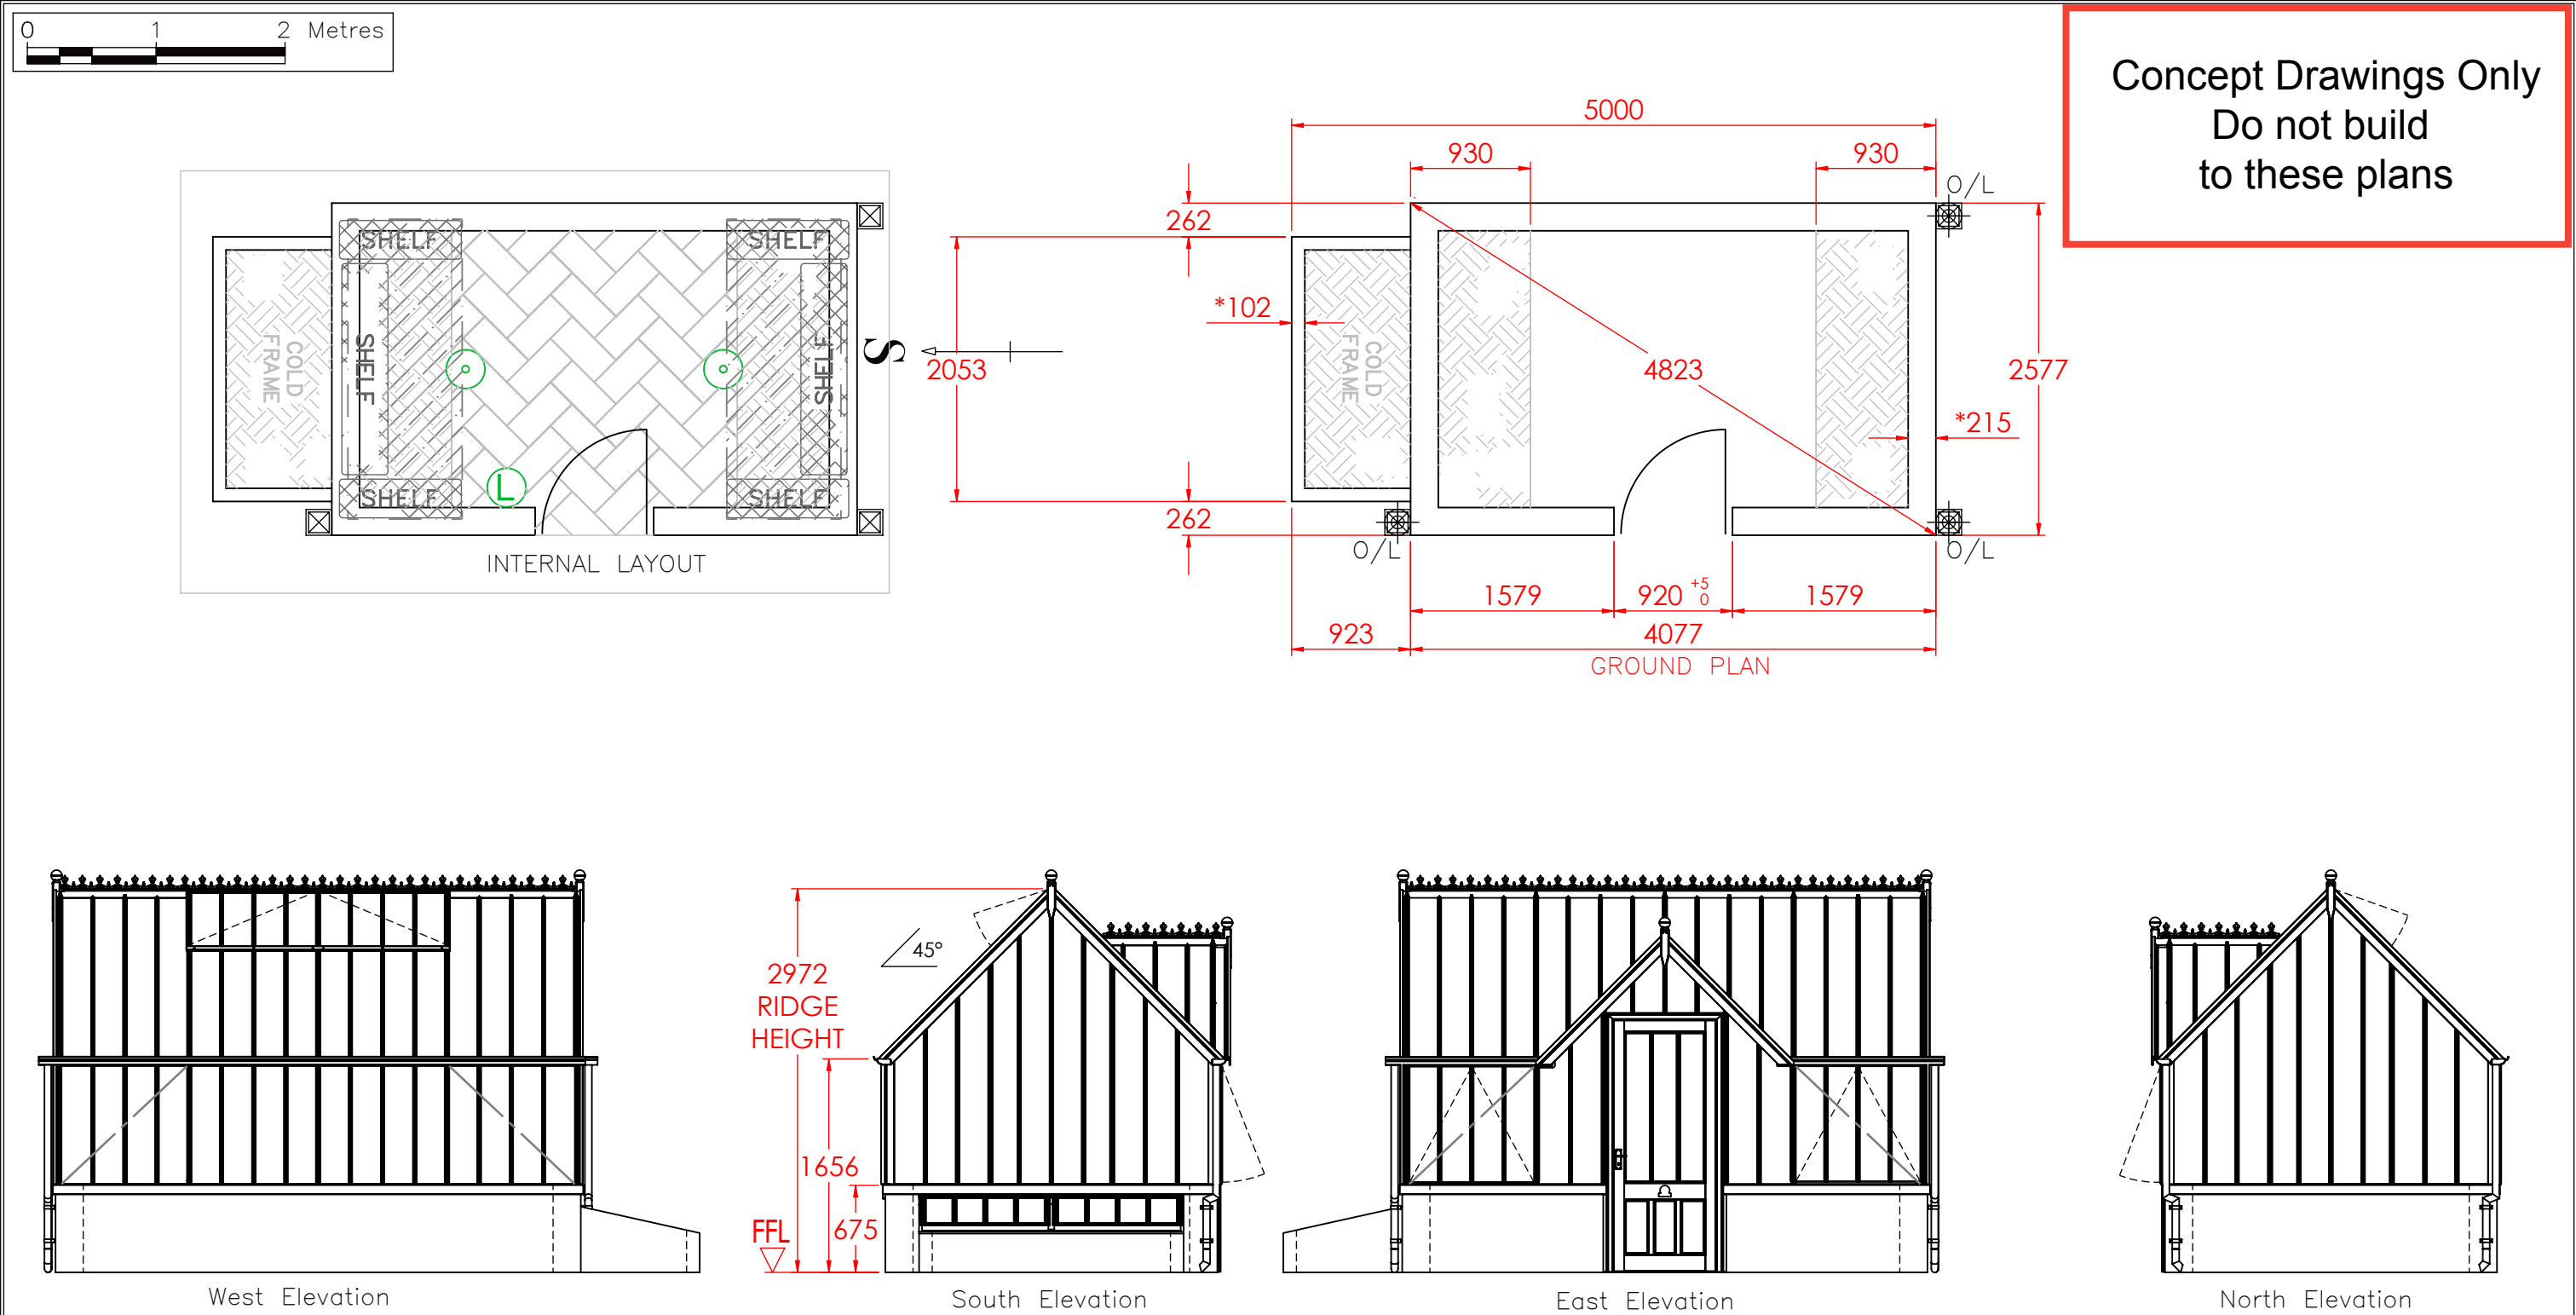

Concept Drawings Only

Do not build

to these plans

O/L = GUTTER OUT-LET
DIMENSIONS IN MILLIMETRES
PLEASE SEE ATTACHED BUILDING NOTES.
TOLERANCE: + OR - 5mm, EXCEPT AT DOORWAY.
* 215mm - Nominal dimension, wall should be Solid with header course.
* 102mm - Nominal dimension, single course wall Coldframes & Internal Planters Only.
The dimensions shown on this drawing are those of the required brick base. As our structures are manufactured to accommodate these dimensions the completed base MUST correspond exactly (by steel tape measure) to the measurements on this drawing. If the brick base is incorrect in any way, the expense of alterations and delays in installation etc., are the responsibility of the builder and/or the customer.

FFL	FINISH FLOOR LEVEL	PATH
	DRAIN/GULLEY	GRAVEL/SOIL
	GIFFORD LIGHT	BENCHING
	LIGHT SWITCH	

REVISION TABLE				
Rev. A - LOCATION OF COLD FRAMES. FC. 02.04.2026				
ALITEX [®] GREENHOUSES AND CONSERVATORIES		TITLE NATIONAL TRUST GREENHOUSES THE MOTTISFONT GROUND PLAN FOR PLANNING PURPOSES ONLY. DO NOT BUILD TO PLANS		
DRAWN FC	DATE 01.04.2026	SCALE 1:50 @A3	DWG NO. BREN8597_GP	REV A
CHECKED	CHECKED	CUSTOMER / ORDER No. Mrs Brenninkmeijer, Dog House.		38597

