




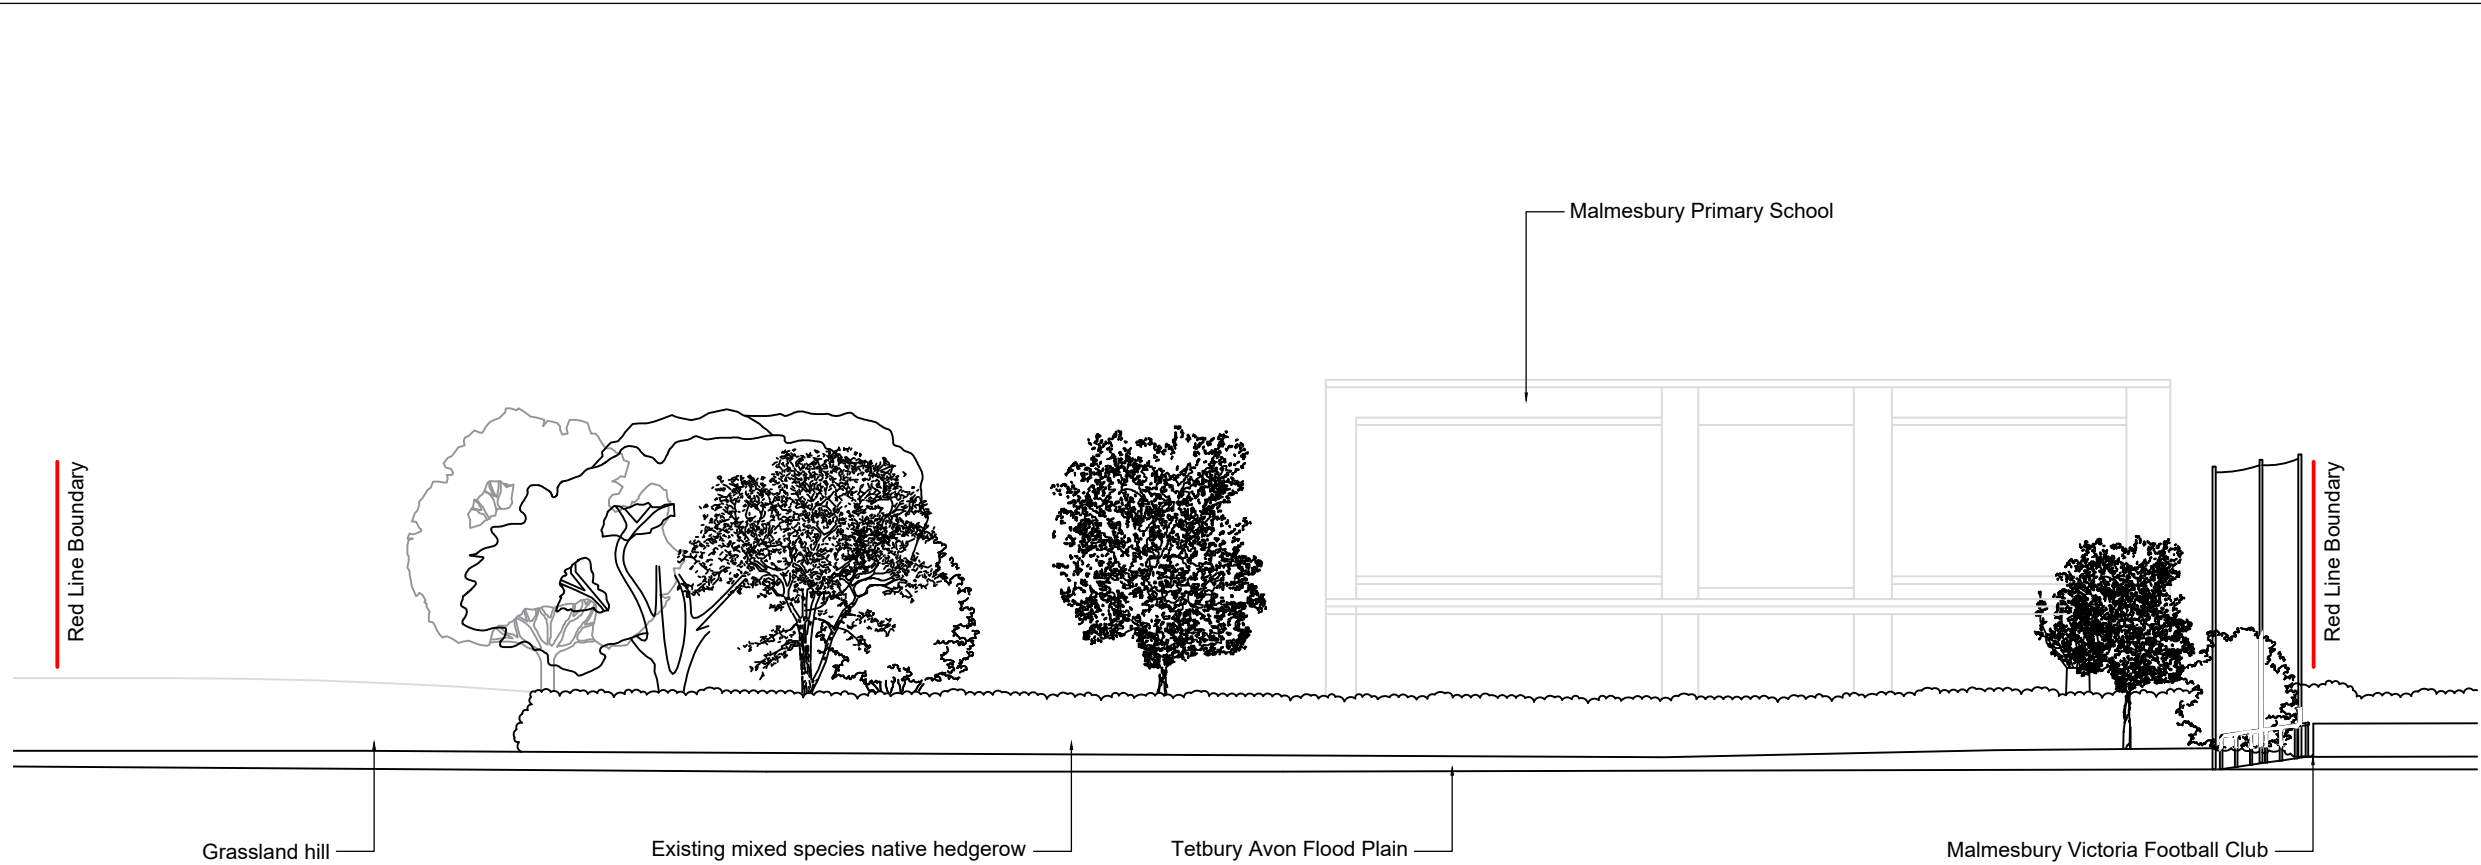

1 Existing Elevation  
Scale 1:250

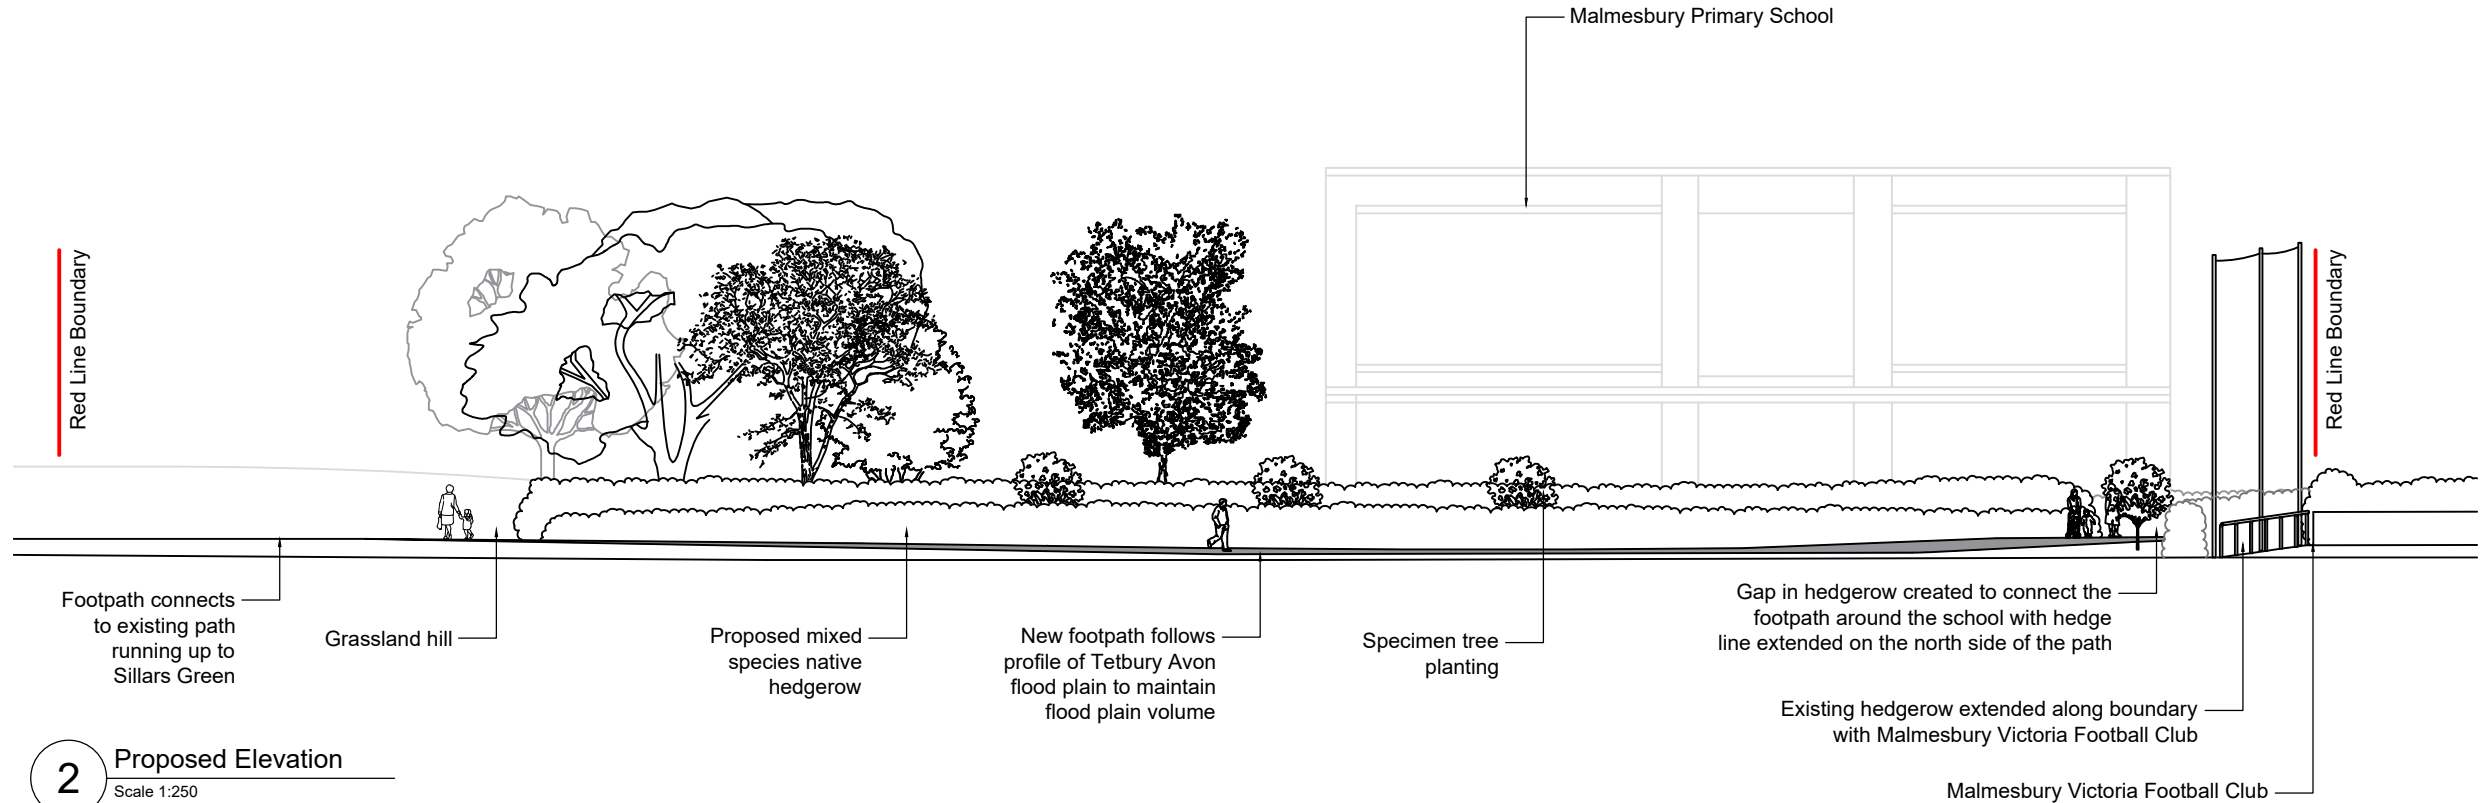

2 Proposed Elevation  
Scale 1:250

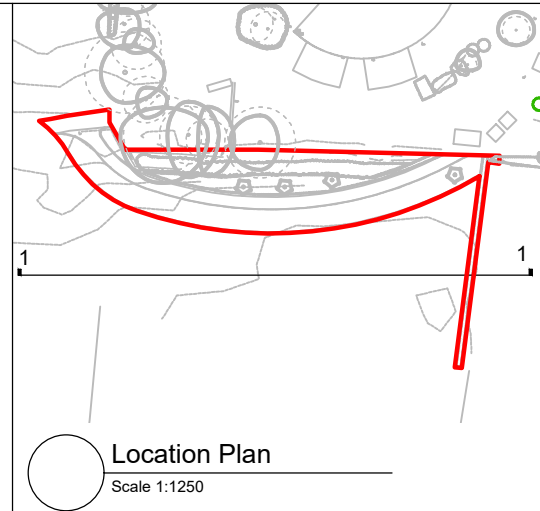

| P02   | 27.03.26 | Issued for Planning | JH  | --  | JV  |
|---|----------|---------------------|-----|-----|-----|
| P01   | 19.02.26 | Issued for Planning | JH  | --  | JV  |
| Rev   | Date     | Description         | Drm | Chk | App |
| Scale 1:250   |          |                     |     |     |     |
| 0 2 4 6 8 10 12m   |          |                     |     |     |     |
| Drawings to be scaled only for planning purposes.<br>All dimensions to be verified on site for construction.<br>© Drawing & design copyright LUC |          |                     |     |     |     |

|                                             |           |                          |  |
|---------------------------------------------|-----------|--------------------------|--|
| <b>LUC</b>                                  |           | <b>www.landuse.co.uk</b> |  |
| Project                                     |           |                          |  |
| MALMESBURY PRIMARY SCHOOL<br>SOUTH FOOTPATH |           |                          |  |
| Client                                      |           |                          |  |
| MALMESBURY PRIMARY SCHOOL                   |           |                          |  |
| LUC Job Nr                                  | Scale @A3 | Status                   |  |
| 13086                                       | 1:250     | S2 - INFORMATION         |  |
| Drawing Title                               |           |                          |  |
| EXISTING AND PROPOSED<br>ELEVATIONS         |           |                          |  |
| Drawing Nr                                  |           | Rev                      |  |
| 13086-LUC-XX-XX-DR-L-0602                   |           | P02                      |  |