




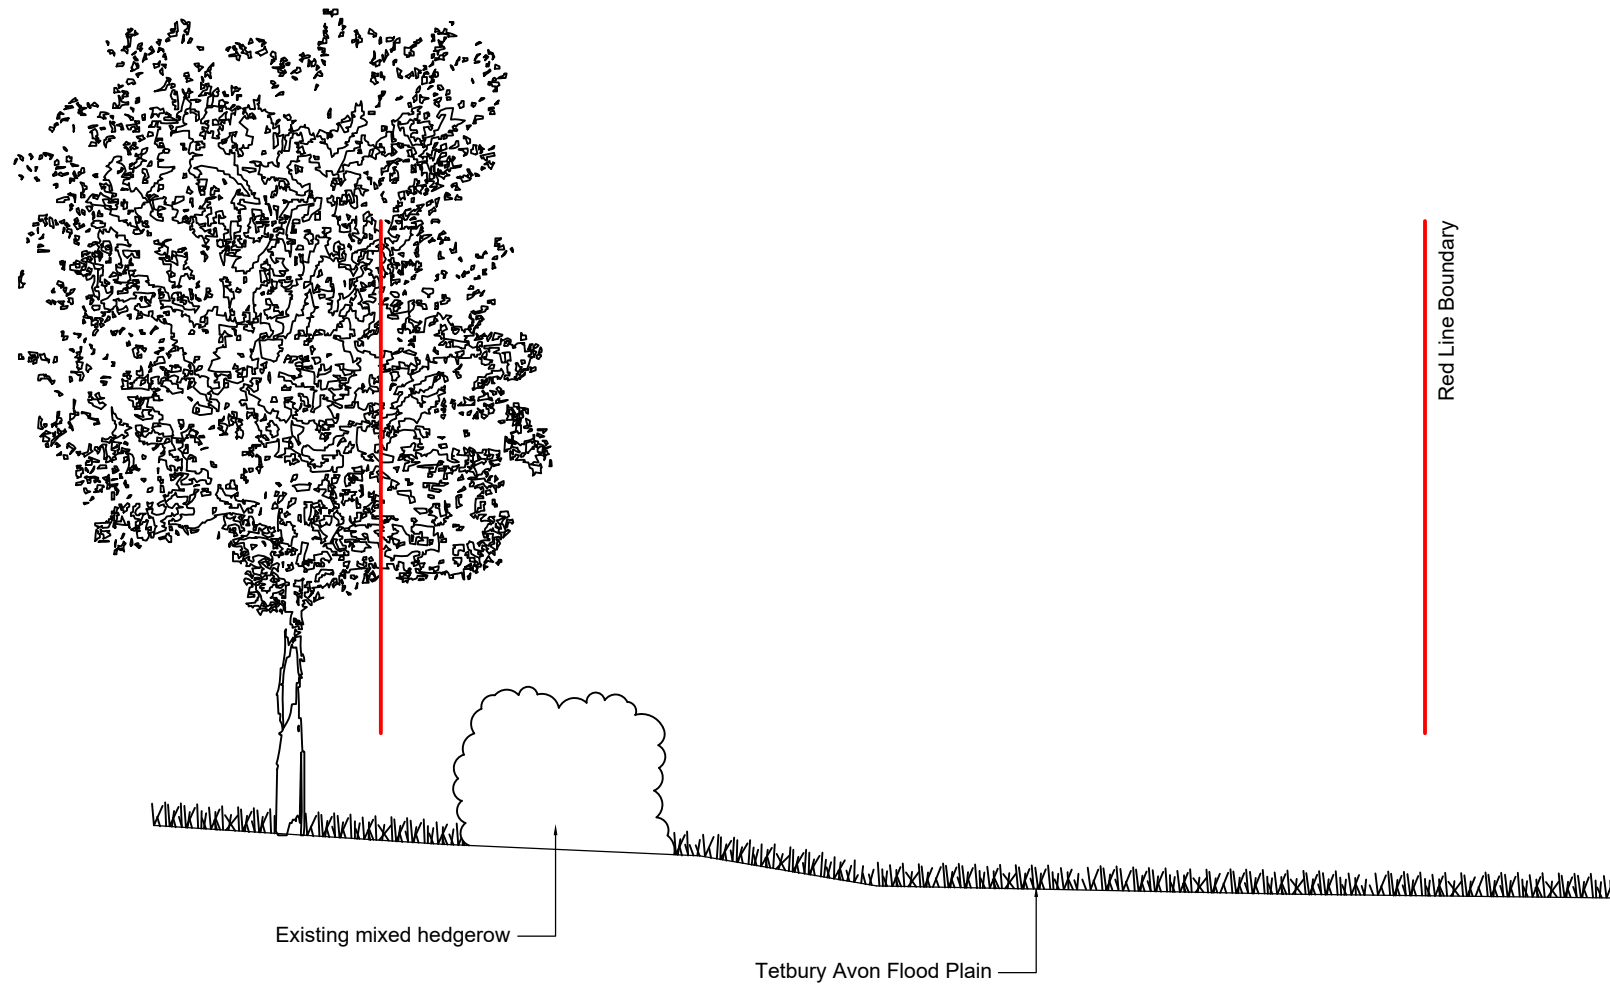

1 Existing Section
Scale 1:100

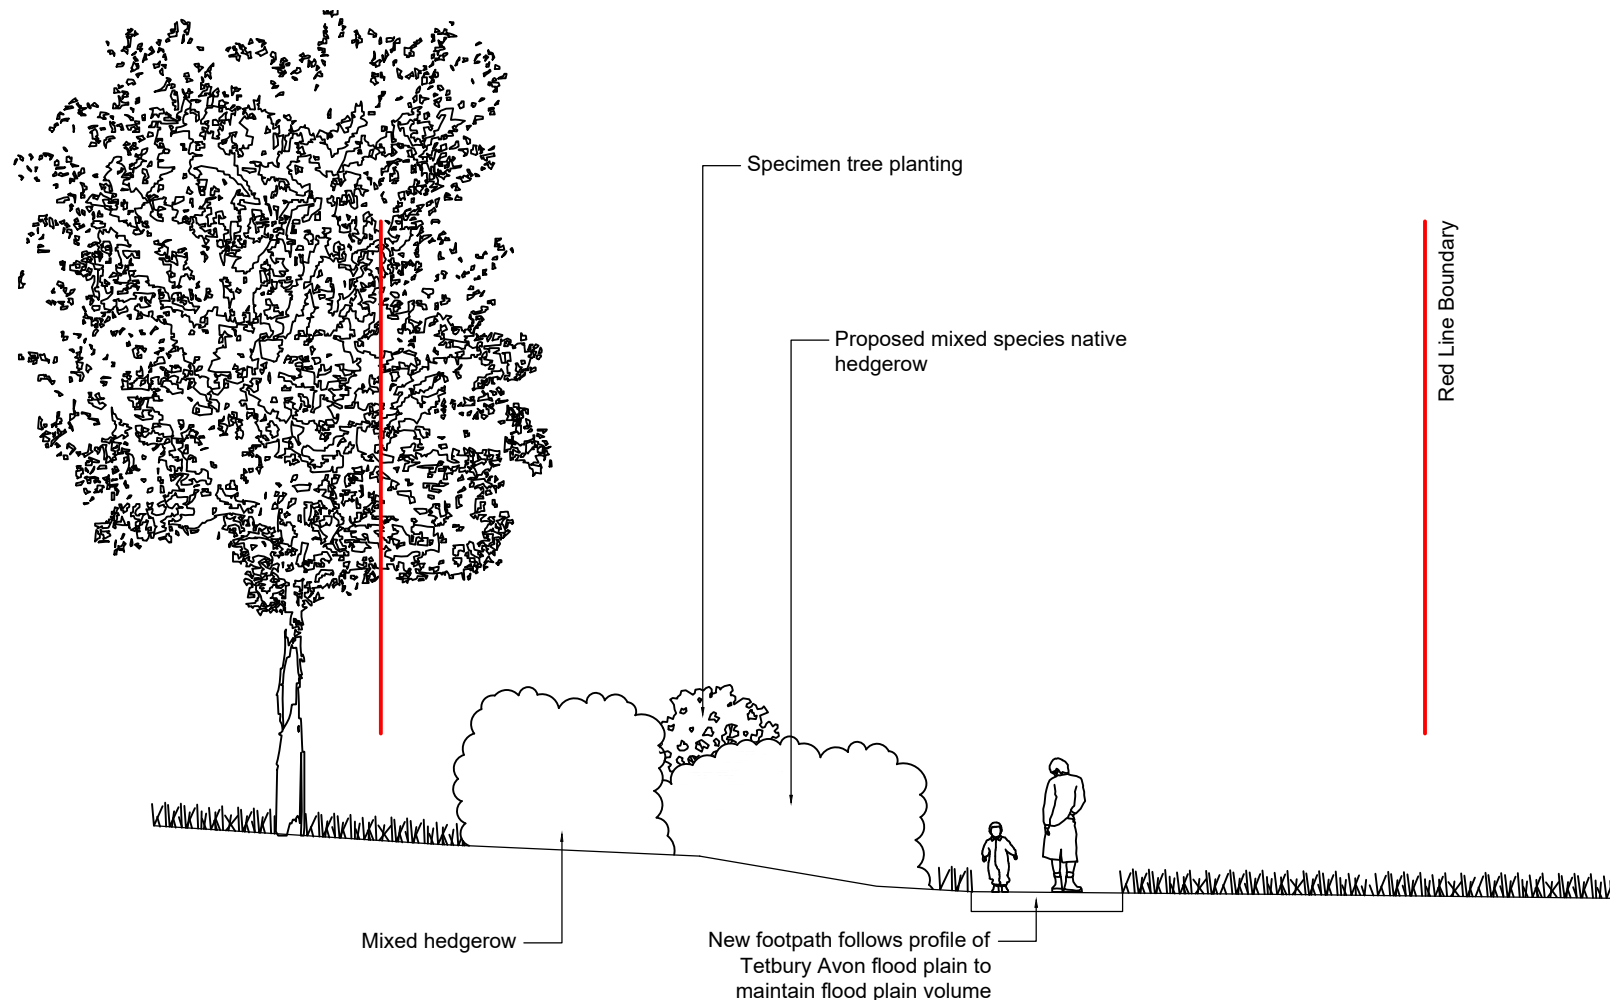

2 Proposed Section
Scale 1:100

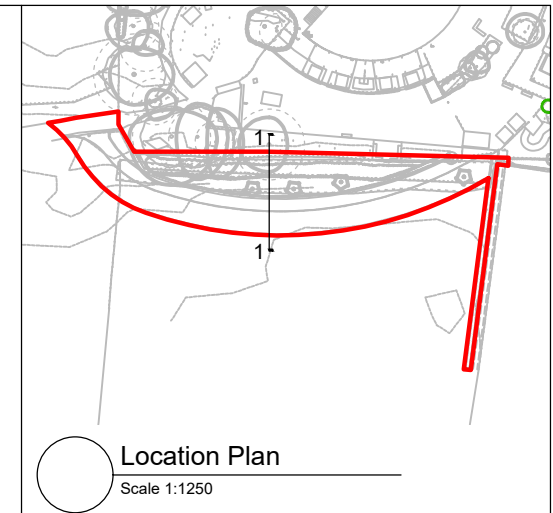

P02 27.03.26 Issued for Planning JH -- JV

Rev	Date	Description	Drm	Chk	App

Scale 1:100
0 1 2 3 4 5m

Drawings to be scaled only for planning purposes.
All dimensions to be verified on site for construction.
© Drawing & design copyright LUC

www.landuse.co.uk

Project
**MALMESBURY PRIMARY SCHOOL
SOUTH FOOTPATH**

Client
MALMESBURY PRIMARY SCHOOL

LUC Job Nr	Scale @A3	Status
13086	1:100	S2 - INFORMATION

Drawing Title
**EXISTING AND PROPOSED
SECTION**

Drawing Nr	Rev
13086-LUC-XX-XX-DR-L-0603	P02